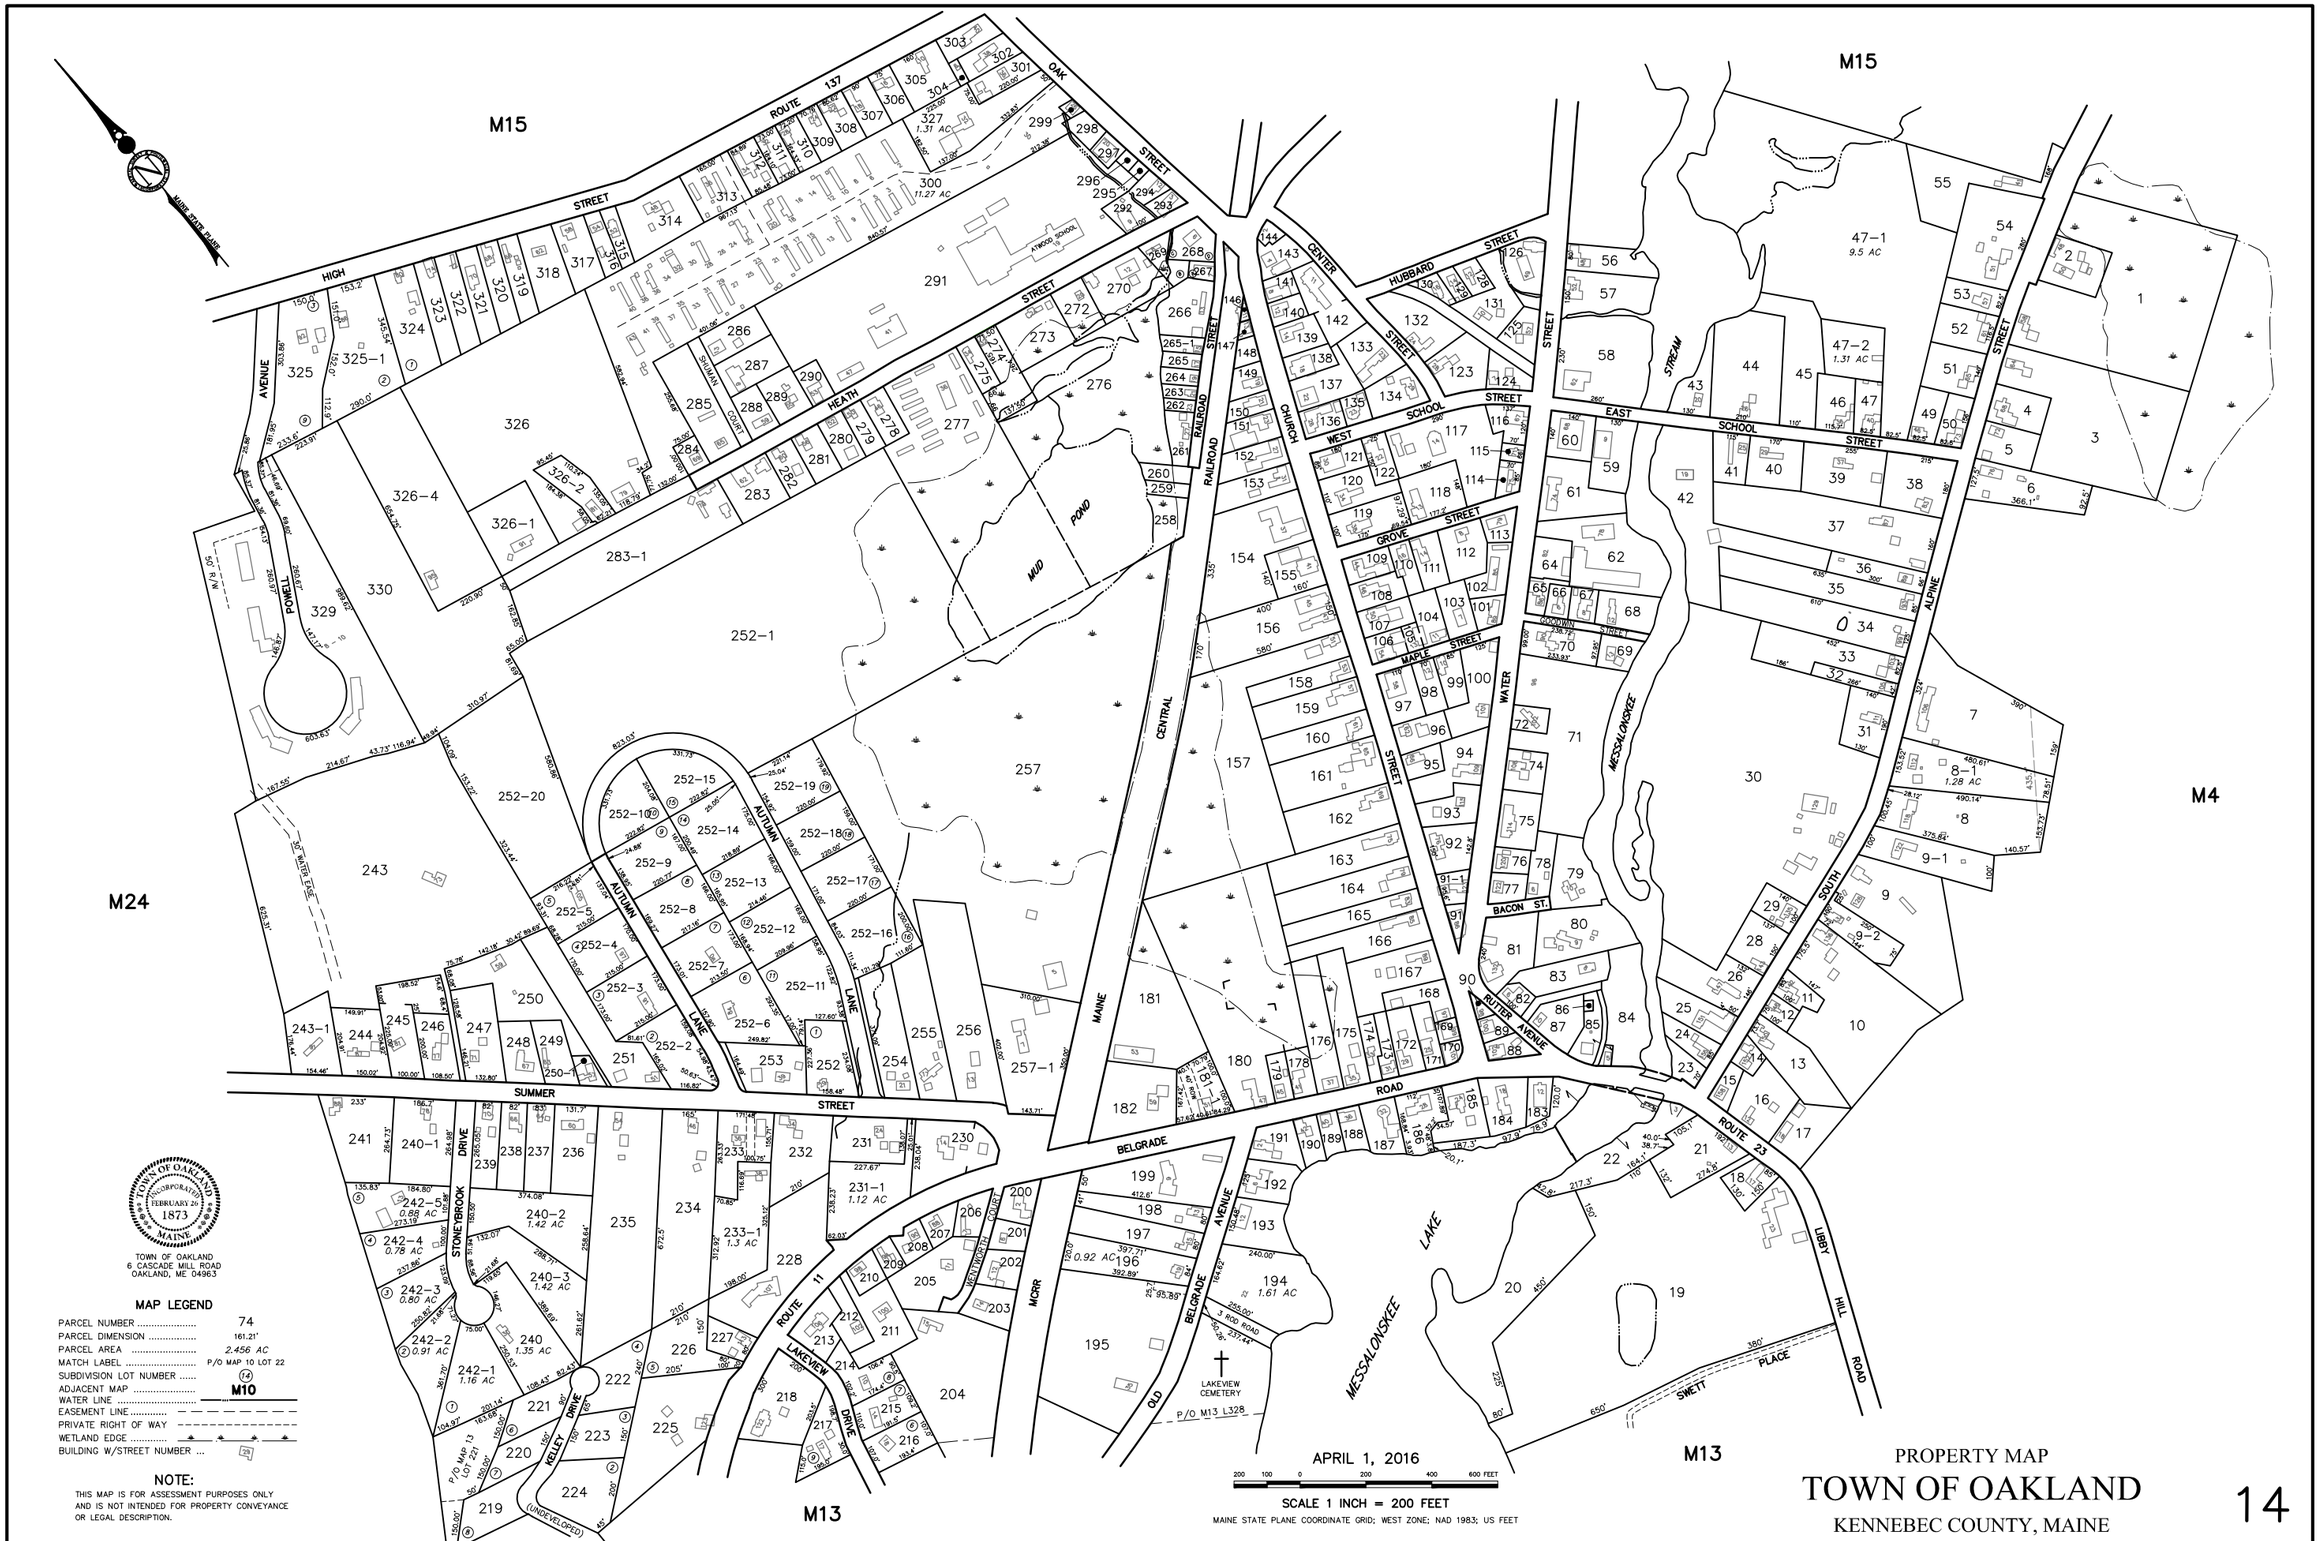
M15
M15
M24
M4
M13
M13
MAINE STATE PLANE
HIGH STREET
ROUTE 137
OAK STREET
HEATH STREET
SHUMAN COURT
POWELL AVENUE
RAILROAD STREET
CENTRAL
CHURCH
CENTER STREET
HUBBARD STREET
WEST SCHOOL STREET
EAST SCHOOL STREET
GROVE STREET
MAPLE STREET
WATER STREET
MESSALONSKEE STREAM
ALPINE STREET
SOUTH
BACON ST.
RUTTER AVENUE
MAINE
AUTUMN LANE
SUMMER STREET
BELGRADE ROAD
ROUTE 23
LIBBY HILL ROAD
SWETT PLACE
STONEYBROOK DRIVE
KELLEY DRIVE
ROUTE 11
LAKEVIEW DRIVE
WENTWORTH COURT
MCRR
OLD BELGRADE AVENUE
MESSALONSKEE LAKE
MUD POND
LAKEVIEW CEMETERY
P/O M13 L328
P/O MAP 13 LOT 221
(UNDEVELOPED)
TOWN OF OAKLAND
INCORPORATED FEBRUARY 26 1873
MAINE
TOWN OF OAKLAND
6 CASCADE MILL ROAD
OAKLAND, ME 04963
MAP LEGEND
PARCEL NUMBER 74
PARCEL DIMENSION 161.21'
PARCEL AREA 2.456 AC
MATCH LABEL P/O MAP 10 LOT 22
SUBDIVISION LOT NUMBER 14
ADJACENT MAP M10
WATER LINE
EASEMENT LINE
PRIVATE RIGHT OF WAY
WETLAND EDGE
BUILDING W/STREET NUMBER 29
NOTE:
THIS MAP IS FOR ASSESSMENT PURPOSES ONLY AND IS NOT INTENDED FOR PROPERTY CONVEYANCE OR LEGAL DESCRIPTION.
APRIL 1, 2016
200 100 0 200 400 600 FEET
SCALE 1 INCH = 200 FEET
MAINE STATE PLANE COORDINATE GRID; WEST ZONE; NAD 1983; US FEET
PROPERTY MAP
TOWN OF OAKLAND
KENNEBEC COUNTY, MAINE
14