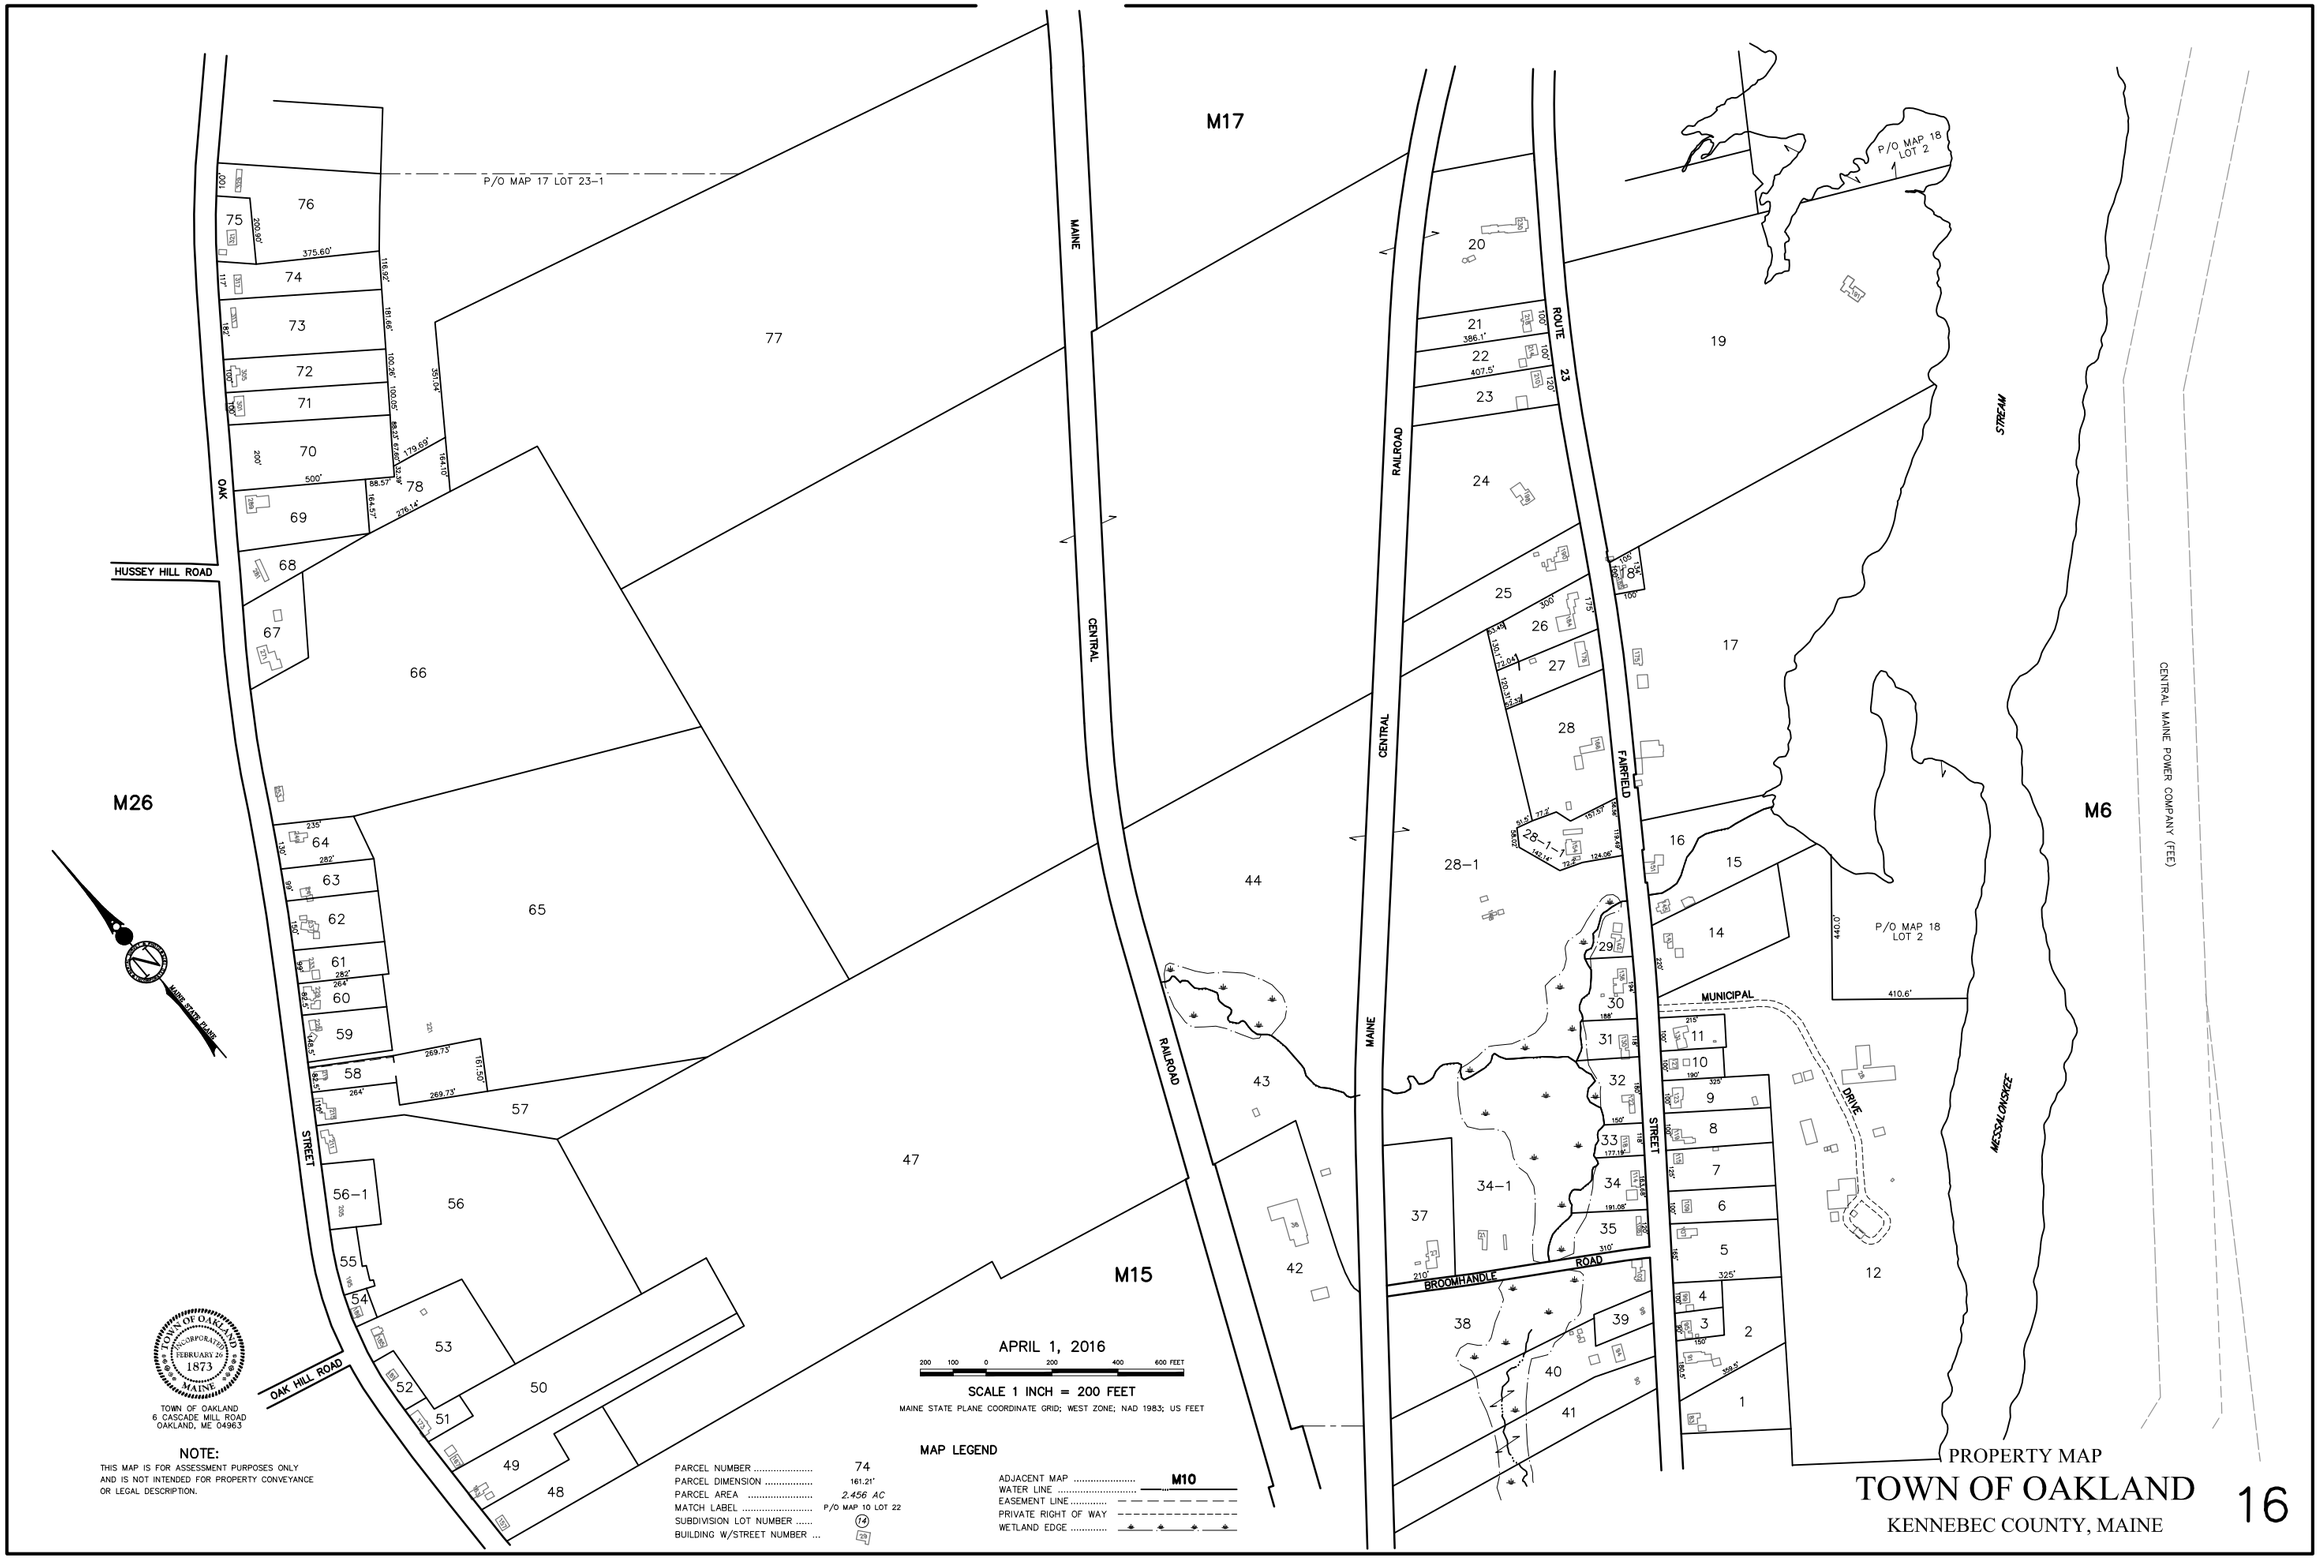
M17
M26
M15
M6
P/O MAP 17 LOT 23-1
P/O MAP 18 LOT 2
HUSSEY HILL ROAD
OAK HILL ROAD
OAK STREET
MAINE CENTRAL RAILROAD
ROUTE 23
FAIRFIELD STREET
MUNICIPAL DRIVE
BROOMHANDLE ROAD
MESSALONSKEE STREAM
CENTRAL MAINE POWER COMPANY (FEE)
MAGNETIC NORTH
TOWN OF OAKLAND INCORPORATED FEBRUARY 20 1873 MAINE
TOWN OF OAKLAND
6 CASCADE MILL ROAD
OAKLAND, ME 04963
NOTE:
THIS MAP IS FOR ASSESSMENT PURPOSES ONLY AND IS NOT INTENDED FOR PROPERTY CONVEYANCE OR LEGAL DESCRIPTION.
APRIL 1, 2016
200 100 0 200 400 600 FEET
SCALE 1 INCH = 200 FEET
MAINE STATE PLANE COORDINATE GRID; WEST ZONE; NAD 1983; US FEET
MAP LEGEND
PARCEL NUMBER 74
PARCEL DIMENSION ..... 161.21'
PARCEL AREA ..... 2.456 AC
MATCH LABEL ..... P/O MAP 10 LOT 22
SUBDIVISION LOT NUMBER 14
BUILDING W/STREET NUMBER ... 29
ADJACENT MAP M10
WATER LINE .....
EASEMENT LINE .....
PRIVATE RIGHT OF WAY
WETLAND EDGE .....
PROPERTY MAP
TOWN OF OAKLAND
KENNEBEC COUNTY, MAINE
16