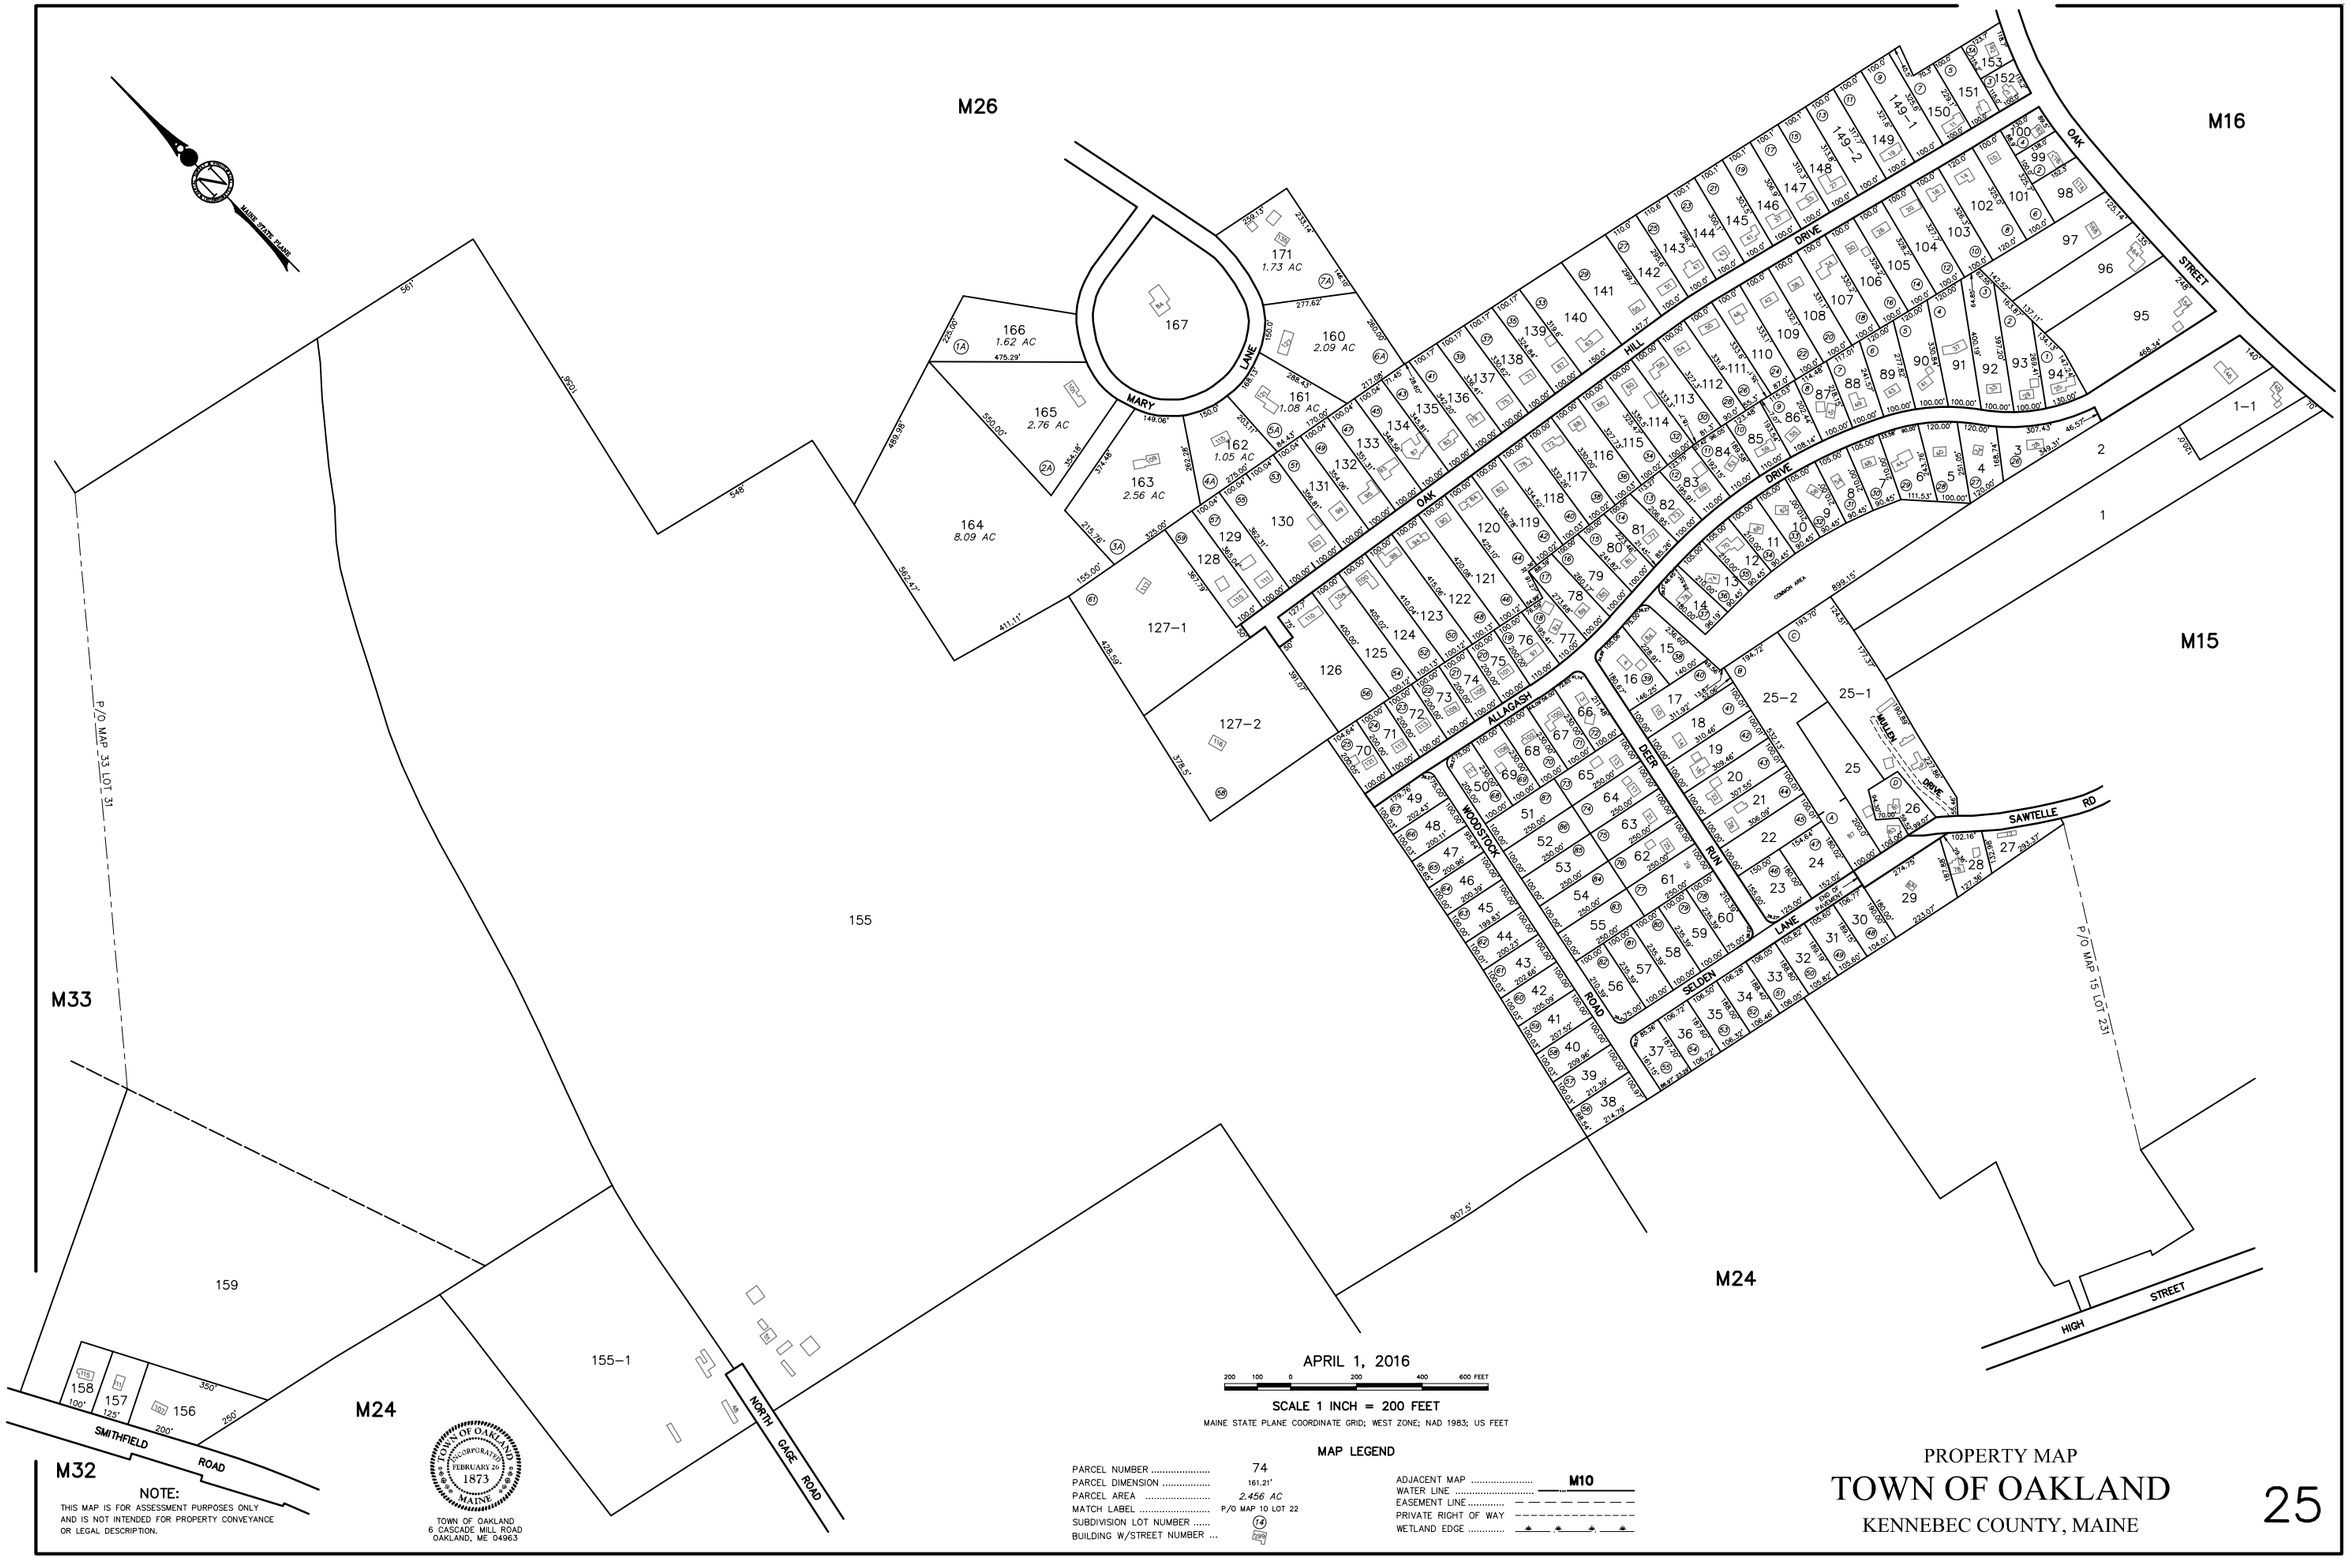
M26
M16
M15
M24
M33
M32
MARY LANE
OAK HILL DRIVE
OAK STREET EXT
ALLAGASH
DEER RUN
WOODSTOCK ROAD
SELDEN LANE
MILLER DRIVE
SAWTELLE RD
HIGH STREET
NORTH GAGE ROAD
SMITHFIELD ROAD
P/O MAP 33 LOT 31
P/O MAP 15 LOT 231
COMMON AREA
MAINE STATE PLANE
APRIL 1, 2016
SCALE 1 INCH = 200 FEET
MAINE STATE PLANE COORDINATE GRID; WEST ZONE; NAD 1983; US FEET
MAP LEGEND
PARCEL NUMBER 74
PARCEL DIMENSION ..... 161.21'
PARCEL AREA ..... 2.456 AC
MATCH LABEL ..... P/O MAP 10 LOT 22
SUBDIVISION LOT NUMBER .....
BUILDING W/STREET NUMBER ...
ADJACENT MAP M10
WATER LINE .....
EASEMENT LINE .....
PRIVATE RIGHT OF WAY .....
WETLAND EDGE .....
NOTE:
THIS MAP IS FOR ASSESSMENT PURPOSES ONLY AND IS NOT INTENDED FOR PROPERTY CONVEYANCE OR LEGAL DESCRIPTION.
TOWN OF OAKLAND
INCORPORATED
FEBRUARY 26
1873
MAINE
TOWN OF OAKLAND
6 CASCADE MILL ROAD
OAKLAND, ME 04963
PROPERTY MAP
TOWN OF OAKLAND
KENNEBEC COUNTY, MAINE
25