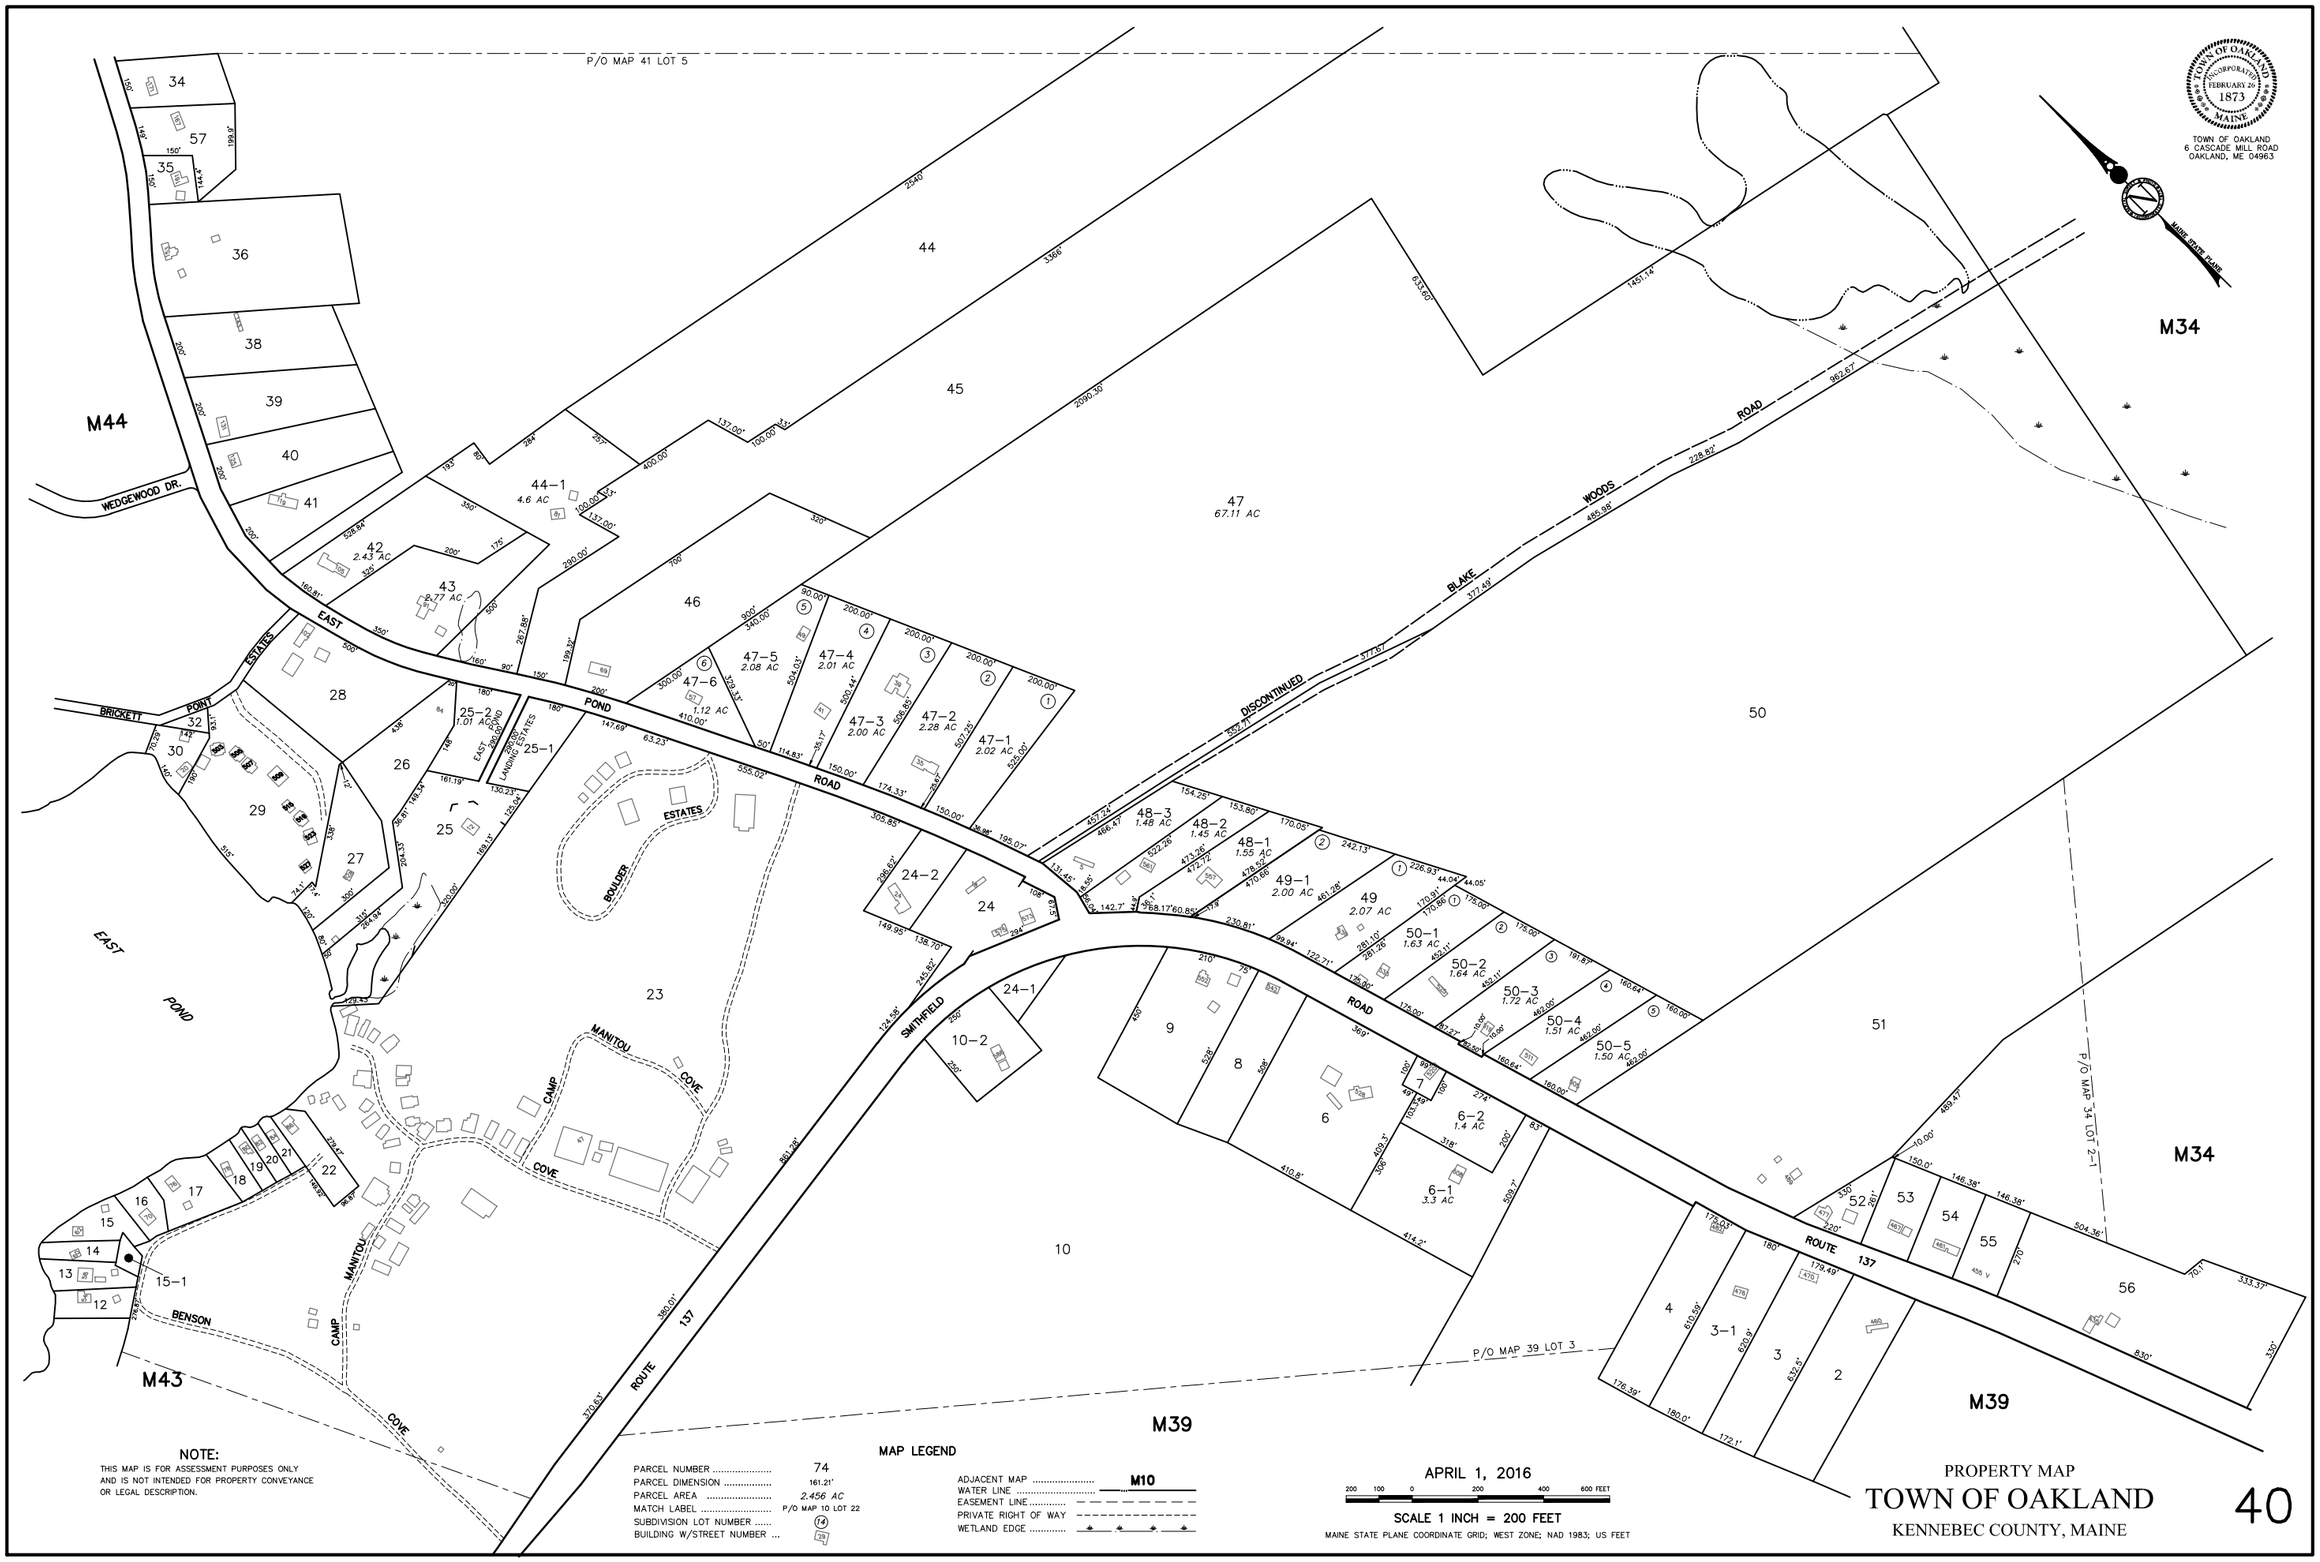
TOWN OF OAKLAND
6 CASCADE MILL ROAD
OAKLAND, ME 04963
MAINE STATE PLANE
P/O MAP 41 LOT 5
M44
M34
M43
M39
P/O MAP 34 LOT 2-1
P/O MAP 39 LOT 3
WEDGEWOOD DR.
EAST POND ROAD
BRICKETT POINT ESTATES
BOULDER ESTATES
SMITHFIELD ROAD
BLAKE WOODS ROAD
DISCONTINUED
ROUTE 137
MANITOU COVE
CAMP COVE
BENSON
EAST POND
44-1 4.6 AC
42 2.43 AC
43 8.77 AC
47 67.11 AC
47-6 1.12 AC
47-5 2.08 AC
47-4 2.01 AC
47-3 2.00 AC
47-2 2.28 AC
47-1 2.02 AC
25-2 1.01 AC
25-1
48-3 1.48 AC
48-2 1.45 AC
48-1 1.55 AC
49-1 2.00 AC
49 2.07 AC
50-1 1.63 AC
50-2 1.64 AC
50-3 1.72 AC
50-4 1.51 AC
50-5 1.50 AC
6-2 1.4 AC
6-1 3.3 AC
15-1
NOTE:
THIS MAP IS FOR ASSESSMENT PURPOSES ONLY AND IS NOT INTENDED FOR PROPERTY CONVEYANCE OR LEGAL DESCRIPTION.
MAP LEGEND
PARCEL NUMBER 74
PARCEL DIMENSION ..... 161.21'
PARCEL AREA ..... 2.456 AC
MATCH LABEL ..... P/O MAP 10 LOT 22
SUBDIVISION LOT NUMBER 14
BUILDING W/STREET NUMBER ... 28
ADJACENT MAP M10
WATER LINE .....
EASEMENT LINE.....
PRIVATE RIGHT OF WAY
WETLAND EDGE .....
APRIL 1, 2016
200 100 0 200 400 600 FEET
SCALE 1 INCH = 200 FEET
MAINE STATE PLANE COORDINATE GRID; WEST ZONE; NAD 1983; US FEET
PROPERTY MAP
TOWN OF OAKLAND
KENNEBEC COUNTY, MAINE
40