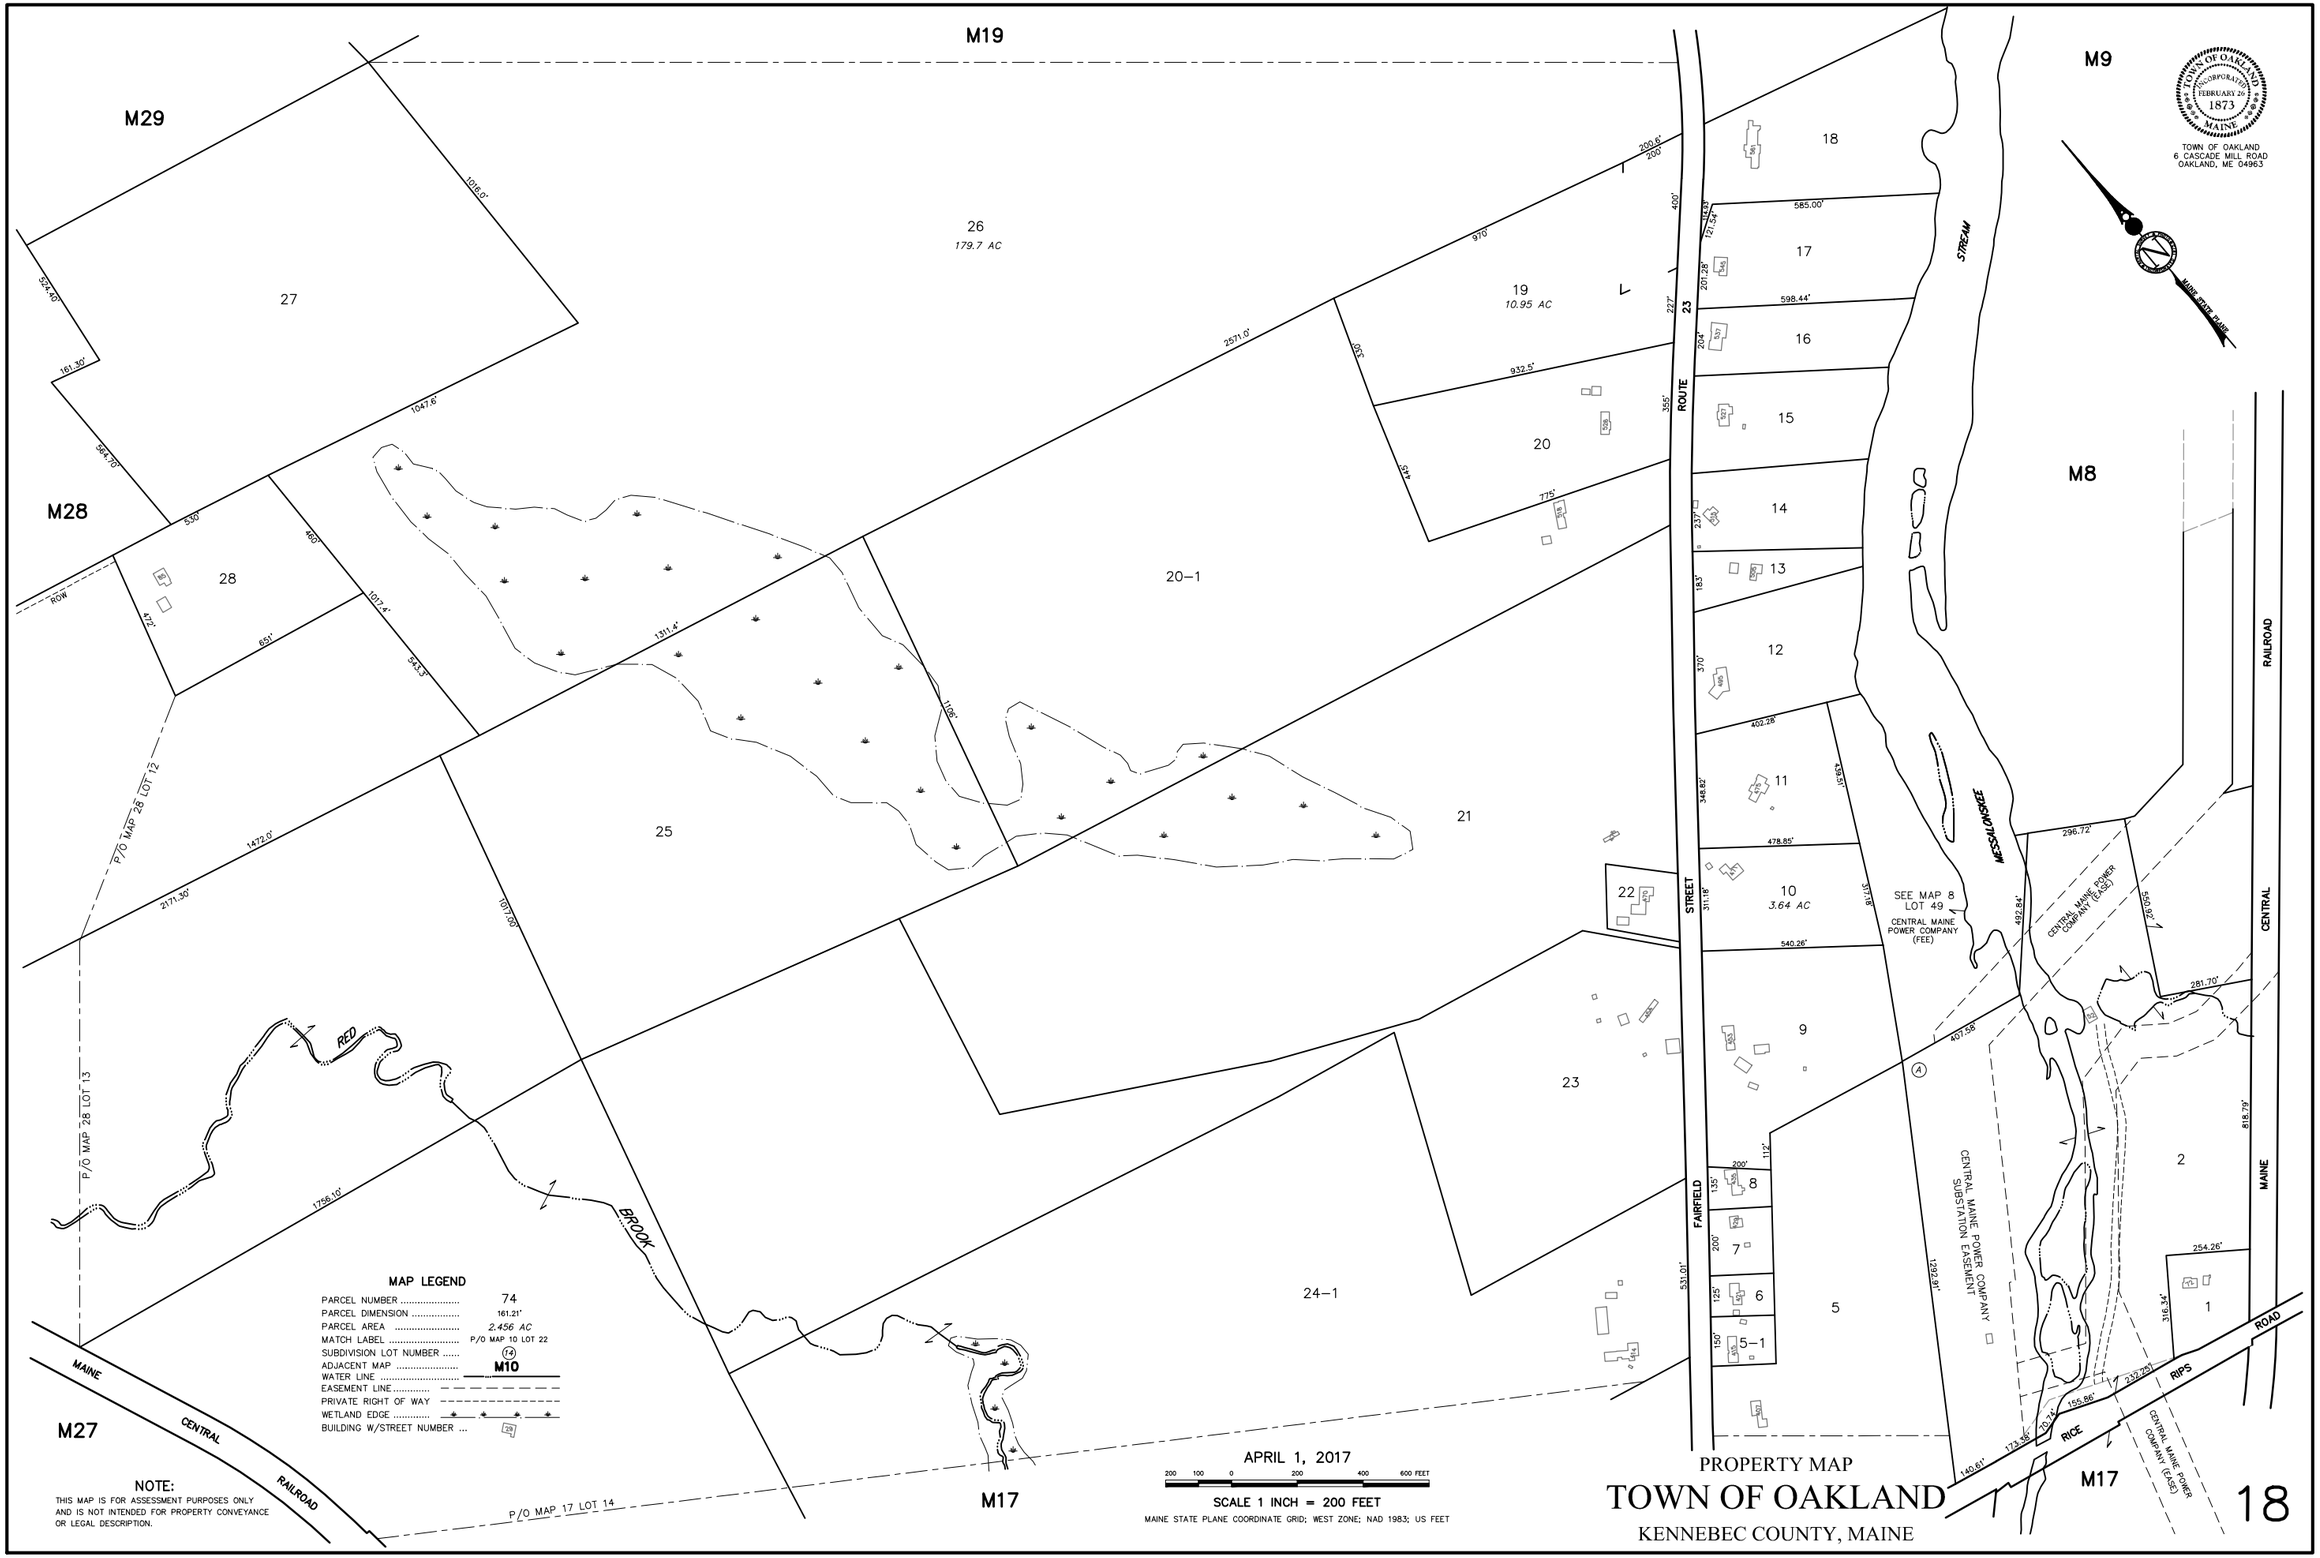
M19
M29
M28
M9
M8
M27
M17
26
179.7 AC
27
28
19
10.95 AC
20
20–1
21
22
23
24–1
25
18
17
16
15
14
13
12
11
10
3.64 AC
9
8
7
6
5–1
5
2
1
ROUTE 23
FAIRFIELD STREET
MESSALONSKEE STREAM
RED BROOK
RAILROAD
CENTRAL MAINE POWER COMPANY (FEE)
CENTRAL MAINE POWER COMPANY SUBSTATION EASEMENT
CENTRAL MAINE POWER COMPANY (EASE)
SEE MAP 8 LOT 49
P/O MAP 28 LOT 12
P/O MAP 28 LOT 13
P/O MAP 17 LOT 14
MAINE CENTRAL RAILROAD
RICE RIPS ROAD
TOWN OF OAKLAND
6 CASCADE MILL ROAD
OAKLAND, ME 04963
MAP LEGEND
PARCEL NUMBER 74
PARCEL DIMENSION 161.21'
PARCEL AREA 2.456 AC
MATCH LABEL P/O MAP 10 LOT 22
SUBDIVISION LOT NUMBER 14
ADJACENT MAP M10
WATER LINE
EASEMENT LINE
PRIVATE RIGHT OF WAY
WETLAND EDGE
BUILDING W/STREET NUMBER 29
NOTE:
THIS MAP IS FOR ASSESSMENT PURPOSES ONLY AND IS NOT INTENDED FOR PROPERTY CONVEYANCE OR LEGAL DESCRIPTION.
APRIL 1, 2017
SCALE 1 INCH = 200 FEET
MAINE STATE PLANE COORDINATE GRID; WEST ZONE; NAD 1983; US FEET
PROPERTY MAP
TOWN OF OAKLAND
KENNEBEC COUNTY, MAINE
18