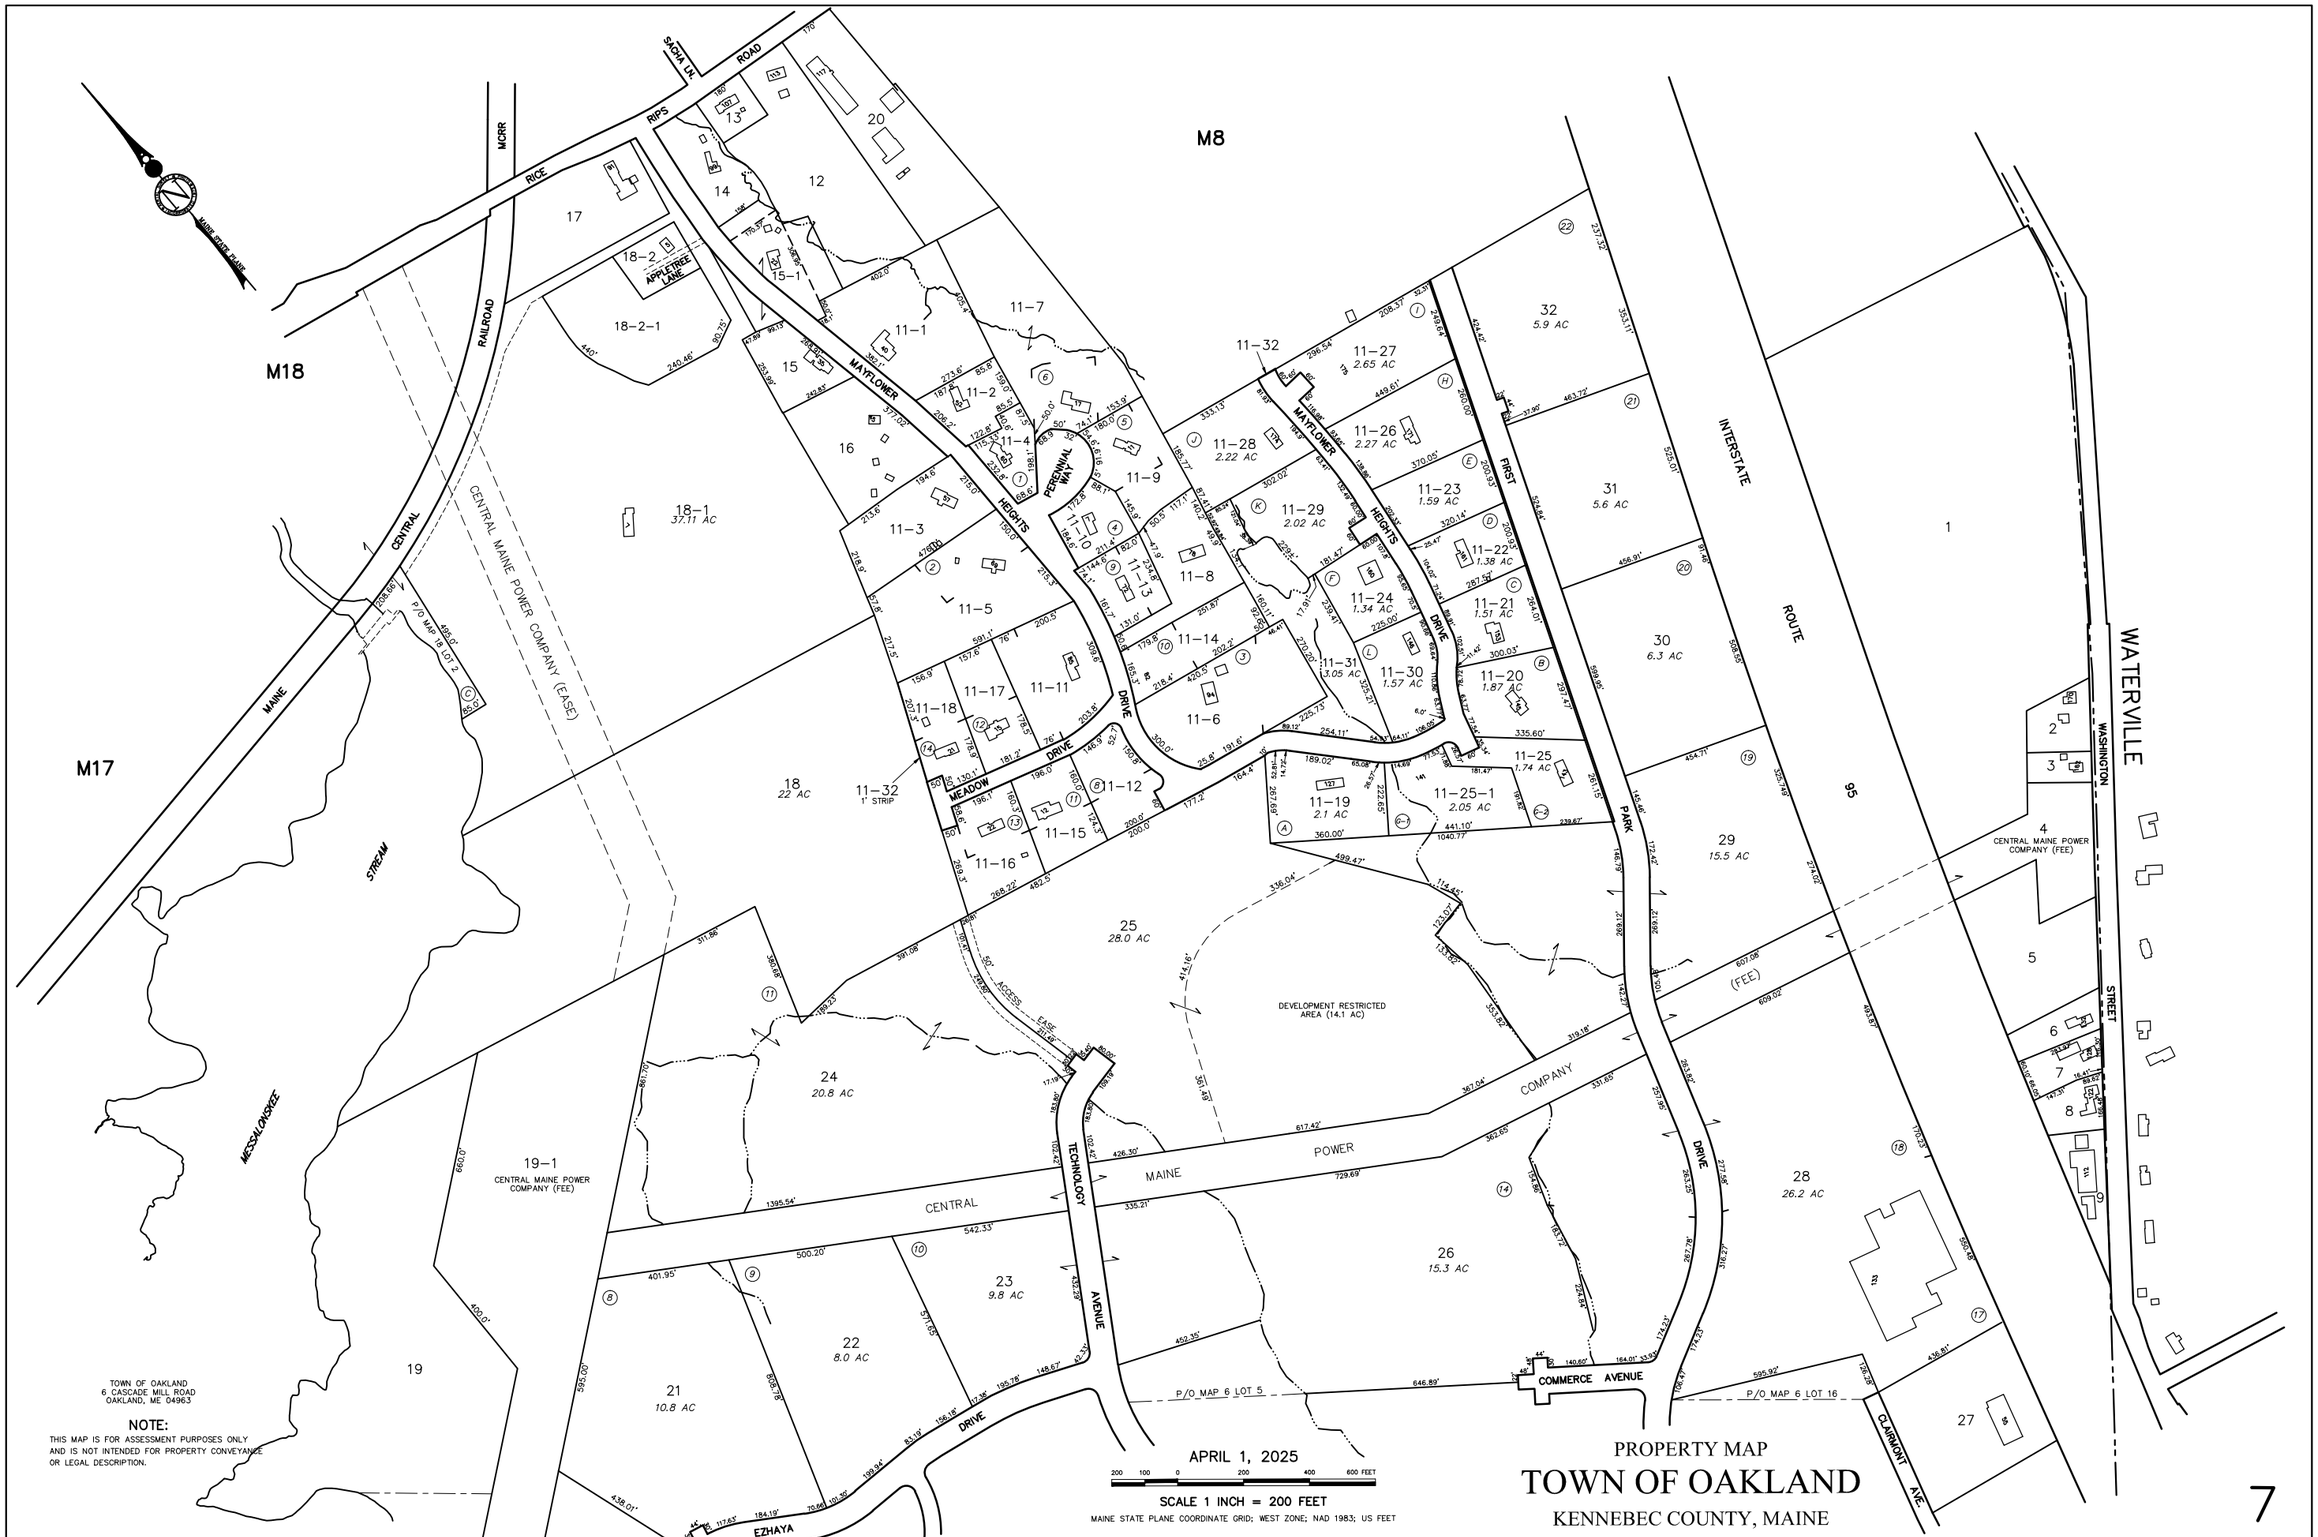
M8
M18
M17
SACIA LN
RIPS ROAD
RICE
MCRR
RAILROAD
CENTRAL
MAINE
CENTRAL MAINE POWER COMPANY (EASE)
MESSALONSKEE STREAM
APPLETREE LANE
MAYFLOWER HEIGHTS
PERSEVIAL WAY
MEADOW DRIVE
FIRST DRIVE
PARK DRIVE
INTERSTATE ROUTE 95
WATERVILLE
WASHINGTON STREET
CENTRAL MAINE POWER COMPANY (FEE)
DEVELOPMENT RESTRICTED AREA (14.1 AC)
50' ACCESS EASE
TECHNOLOGY AVENUE
COMMERCE AVENUE
CLAIRMONT AVE.
EZHAYA DRIVE
P/O MAP 6 LOT 5
P/O MAP 6 LOT 16
P/O MAP 18 LOT 2
TOWN OF OAKLAND
6 CASCADE MILL ROAD
OAKLAND, ME 04963
NOTE:
THIS MAP IS FOR ASSESSMENT PURPOSES ONLY AND IS NOT INTENDED FOR PROPERTY CONVEYANCE OR LEGAL DESCRIPTION.
APRIL 1, 2025
SCALE 1 INCH = 200 FEET
MAINE STATE PLANE COORDINATE GRID; WEST ZONE; NAD 1983; US FEET
PROPERTY MAP
TOWN OF OAKLAND
KENNEBEC COUNTY, MAINE
7