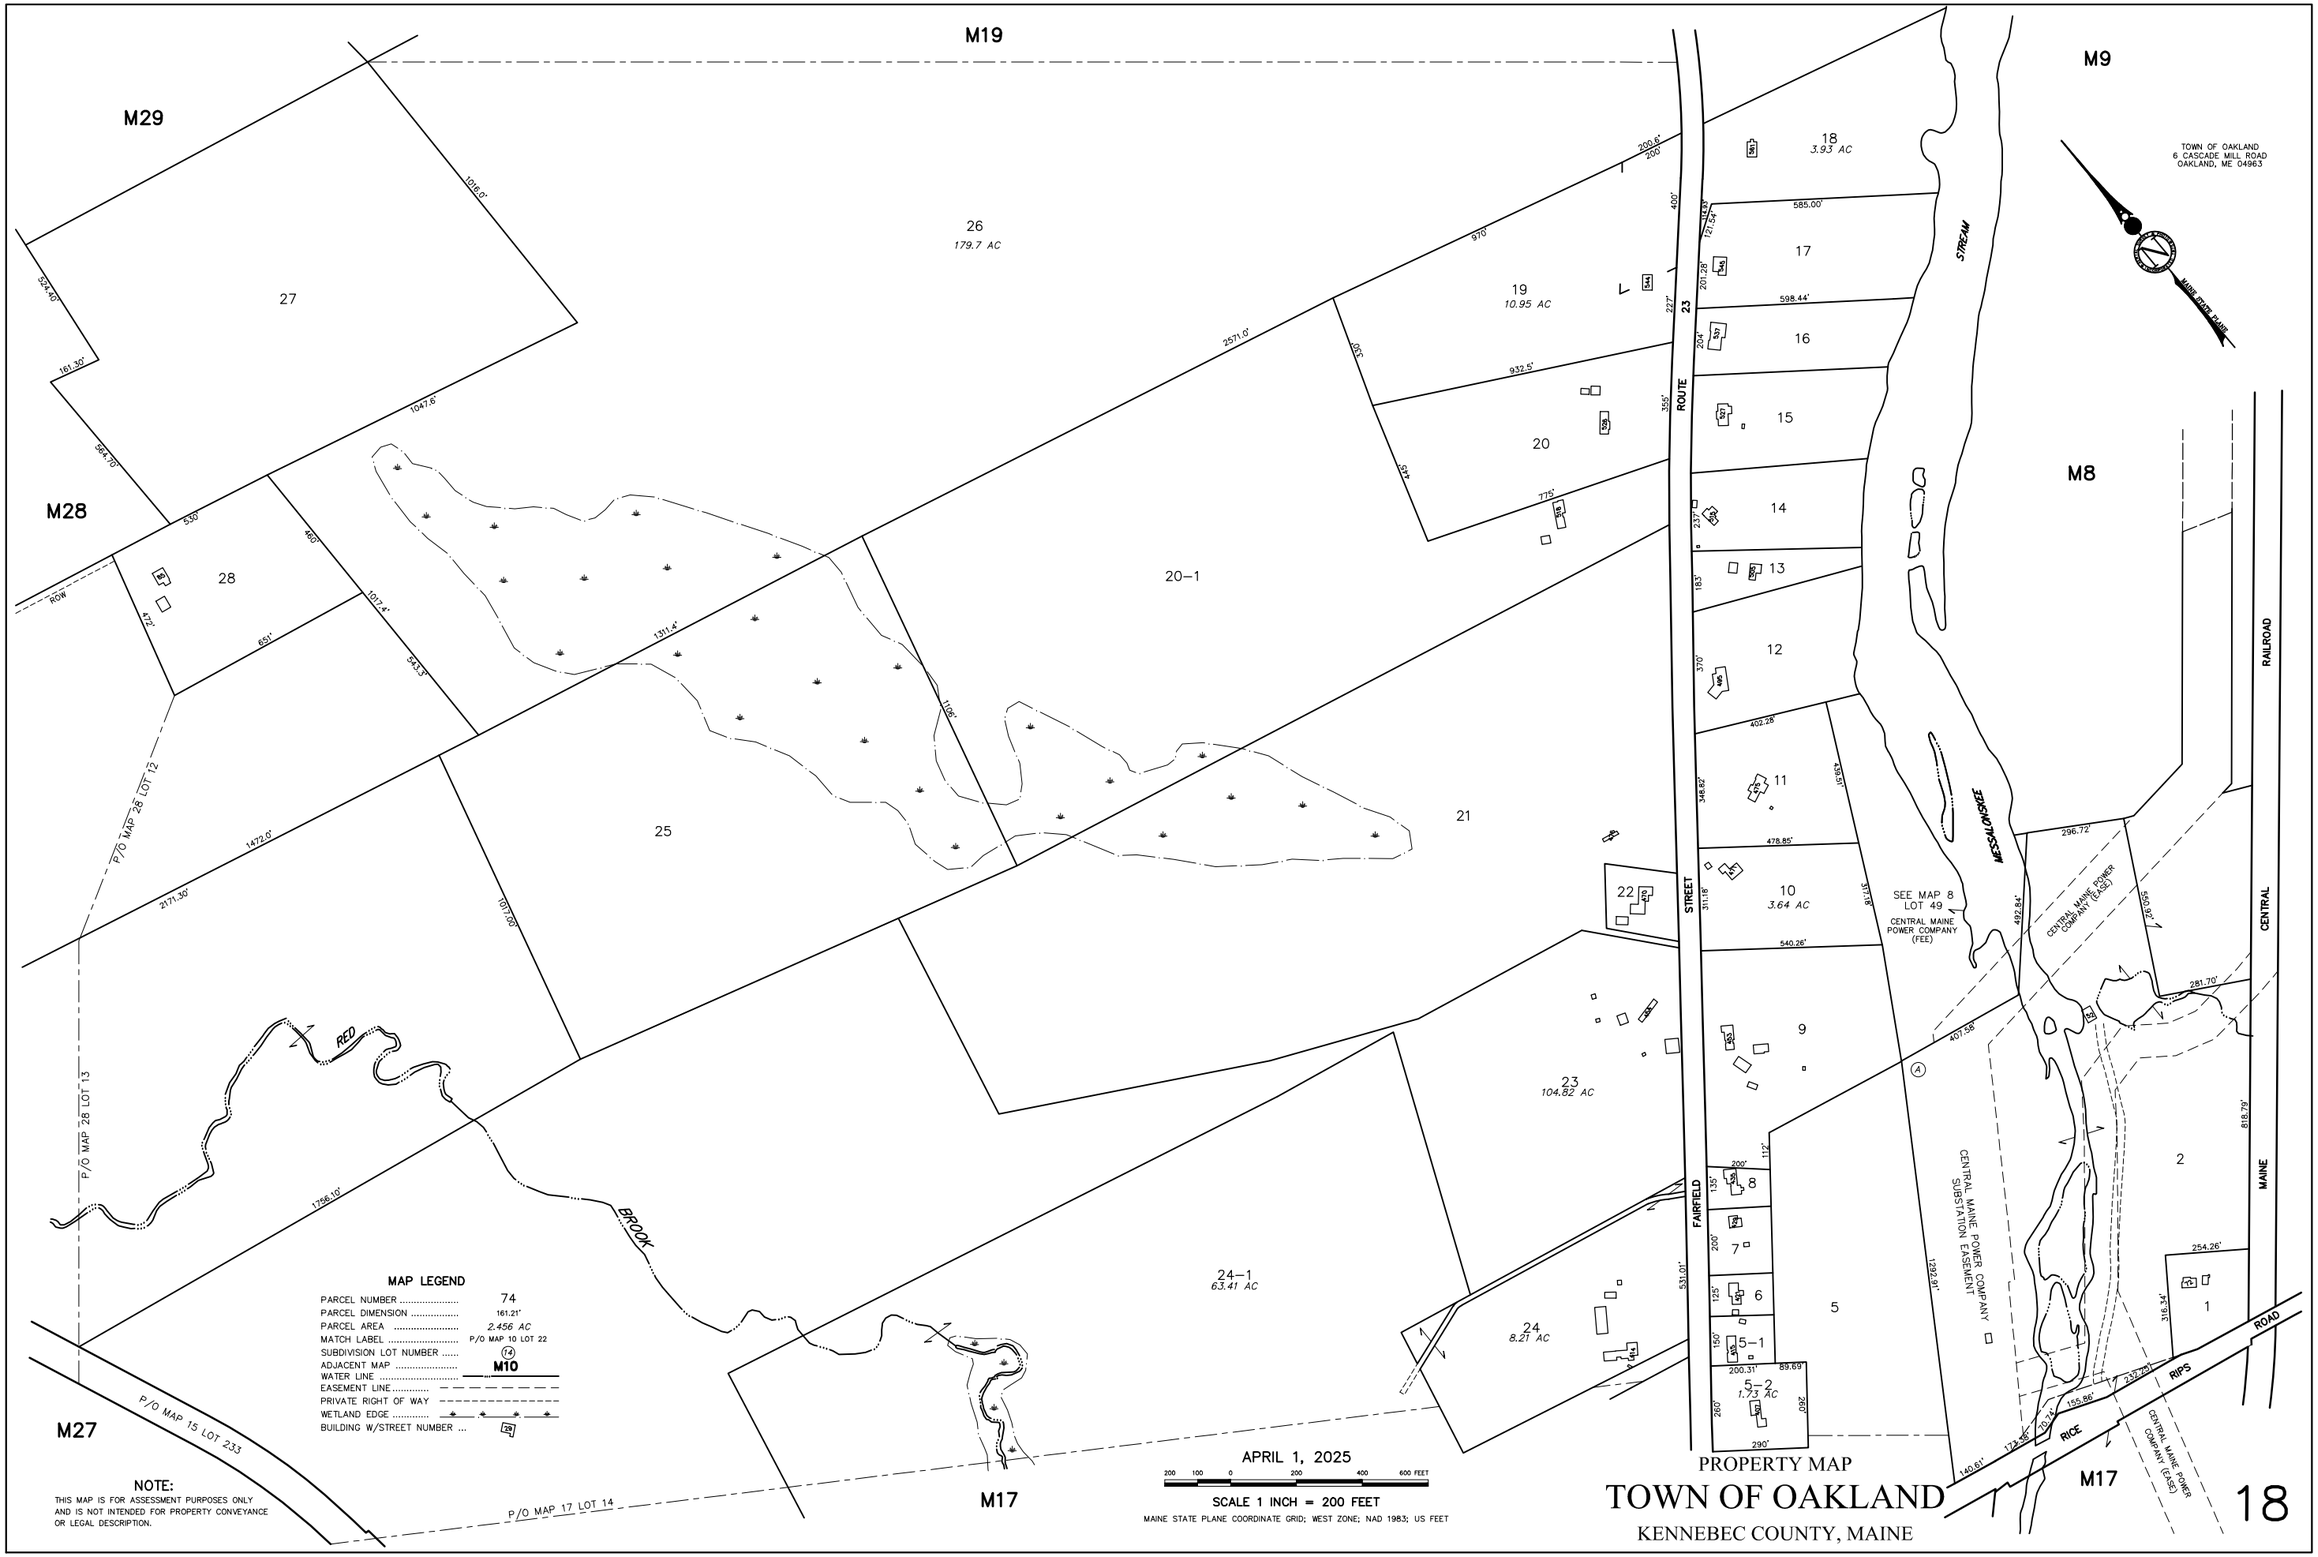
M19
M29
M28
M9
M8
M27
M17
M17
26
179.7 AC
27
28
25
20–1
21
19
10.95 AC
20
18
3.93 AC
17
16
15
14
13
12
11
10
3.64 AC
9
8
7
6
5–1
5–2
1.73 AC
5
2
1
22
23
104.82 AC
24–1
63.41 AC
24
8.21 AC
ROUTE 23
FAIRFIELD STREET
MESSALONSKEE STREAM
RED BROOK
RAILROAD
CENTRAL MAINE POWER
RIPS ROAD
RICE
P/O MAP 28 LOT 12
P/O MAP 28 LOT 13
P/O MAP 15 LOT 2.33
P/O MAP 17 LOT 14
ROW
SEE MAP 8 LOT 49
CENTRAL MAINE POWER COMPANY (FEE)
CENTRAL MAINE POWER COMPANY (EASE)
CENTRAL MAINE POWER COMPANY SUBSTATION EASEMENT
TOWN OF OAKLAND
6 CASCADE MILL ROAD
OAKLAND, ME 04963
MAIN PLAN PLATE
MAP LEGEND
PARCEL NUMBER 74
PARCEL DIMENSION ..... 161.21'
PARCEL AREA ..... 2.456 AC
MATCH LABEL ..... P/O MAP 10 LOT 22
SUBDIVISION LOT NUMBER 74
ADJACENT MAP M10
WATER LINE
EASEMENT LINE
PRIVATE RIGHT OF WAY
WETLAND EDGE
BUILDING W/STREET NUMBER ... 28
NOTE:
THIS MAP IS FOR ASSESSMENT PURPOSES ONLY AND IS NOT INTENDED FOR PROPERTY CONVEYANCE OR LEGAL DESCRIPTION.
APRIL 1, 2025
200 100 0 200 400 600 FEET
SCALE 1 INCH = 200 FEET
MAINE STATE PLANE COORDINATE GRID; WEST ZONE; NAD 1983; US FEET
PROPERTY MAP
TOWN OF OAKLAND
KENNEBEC COUNTY, MAINE
18