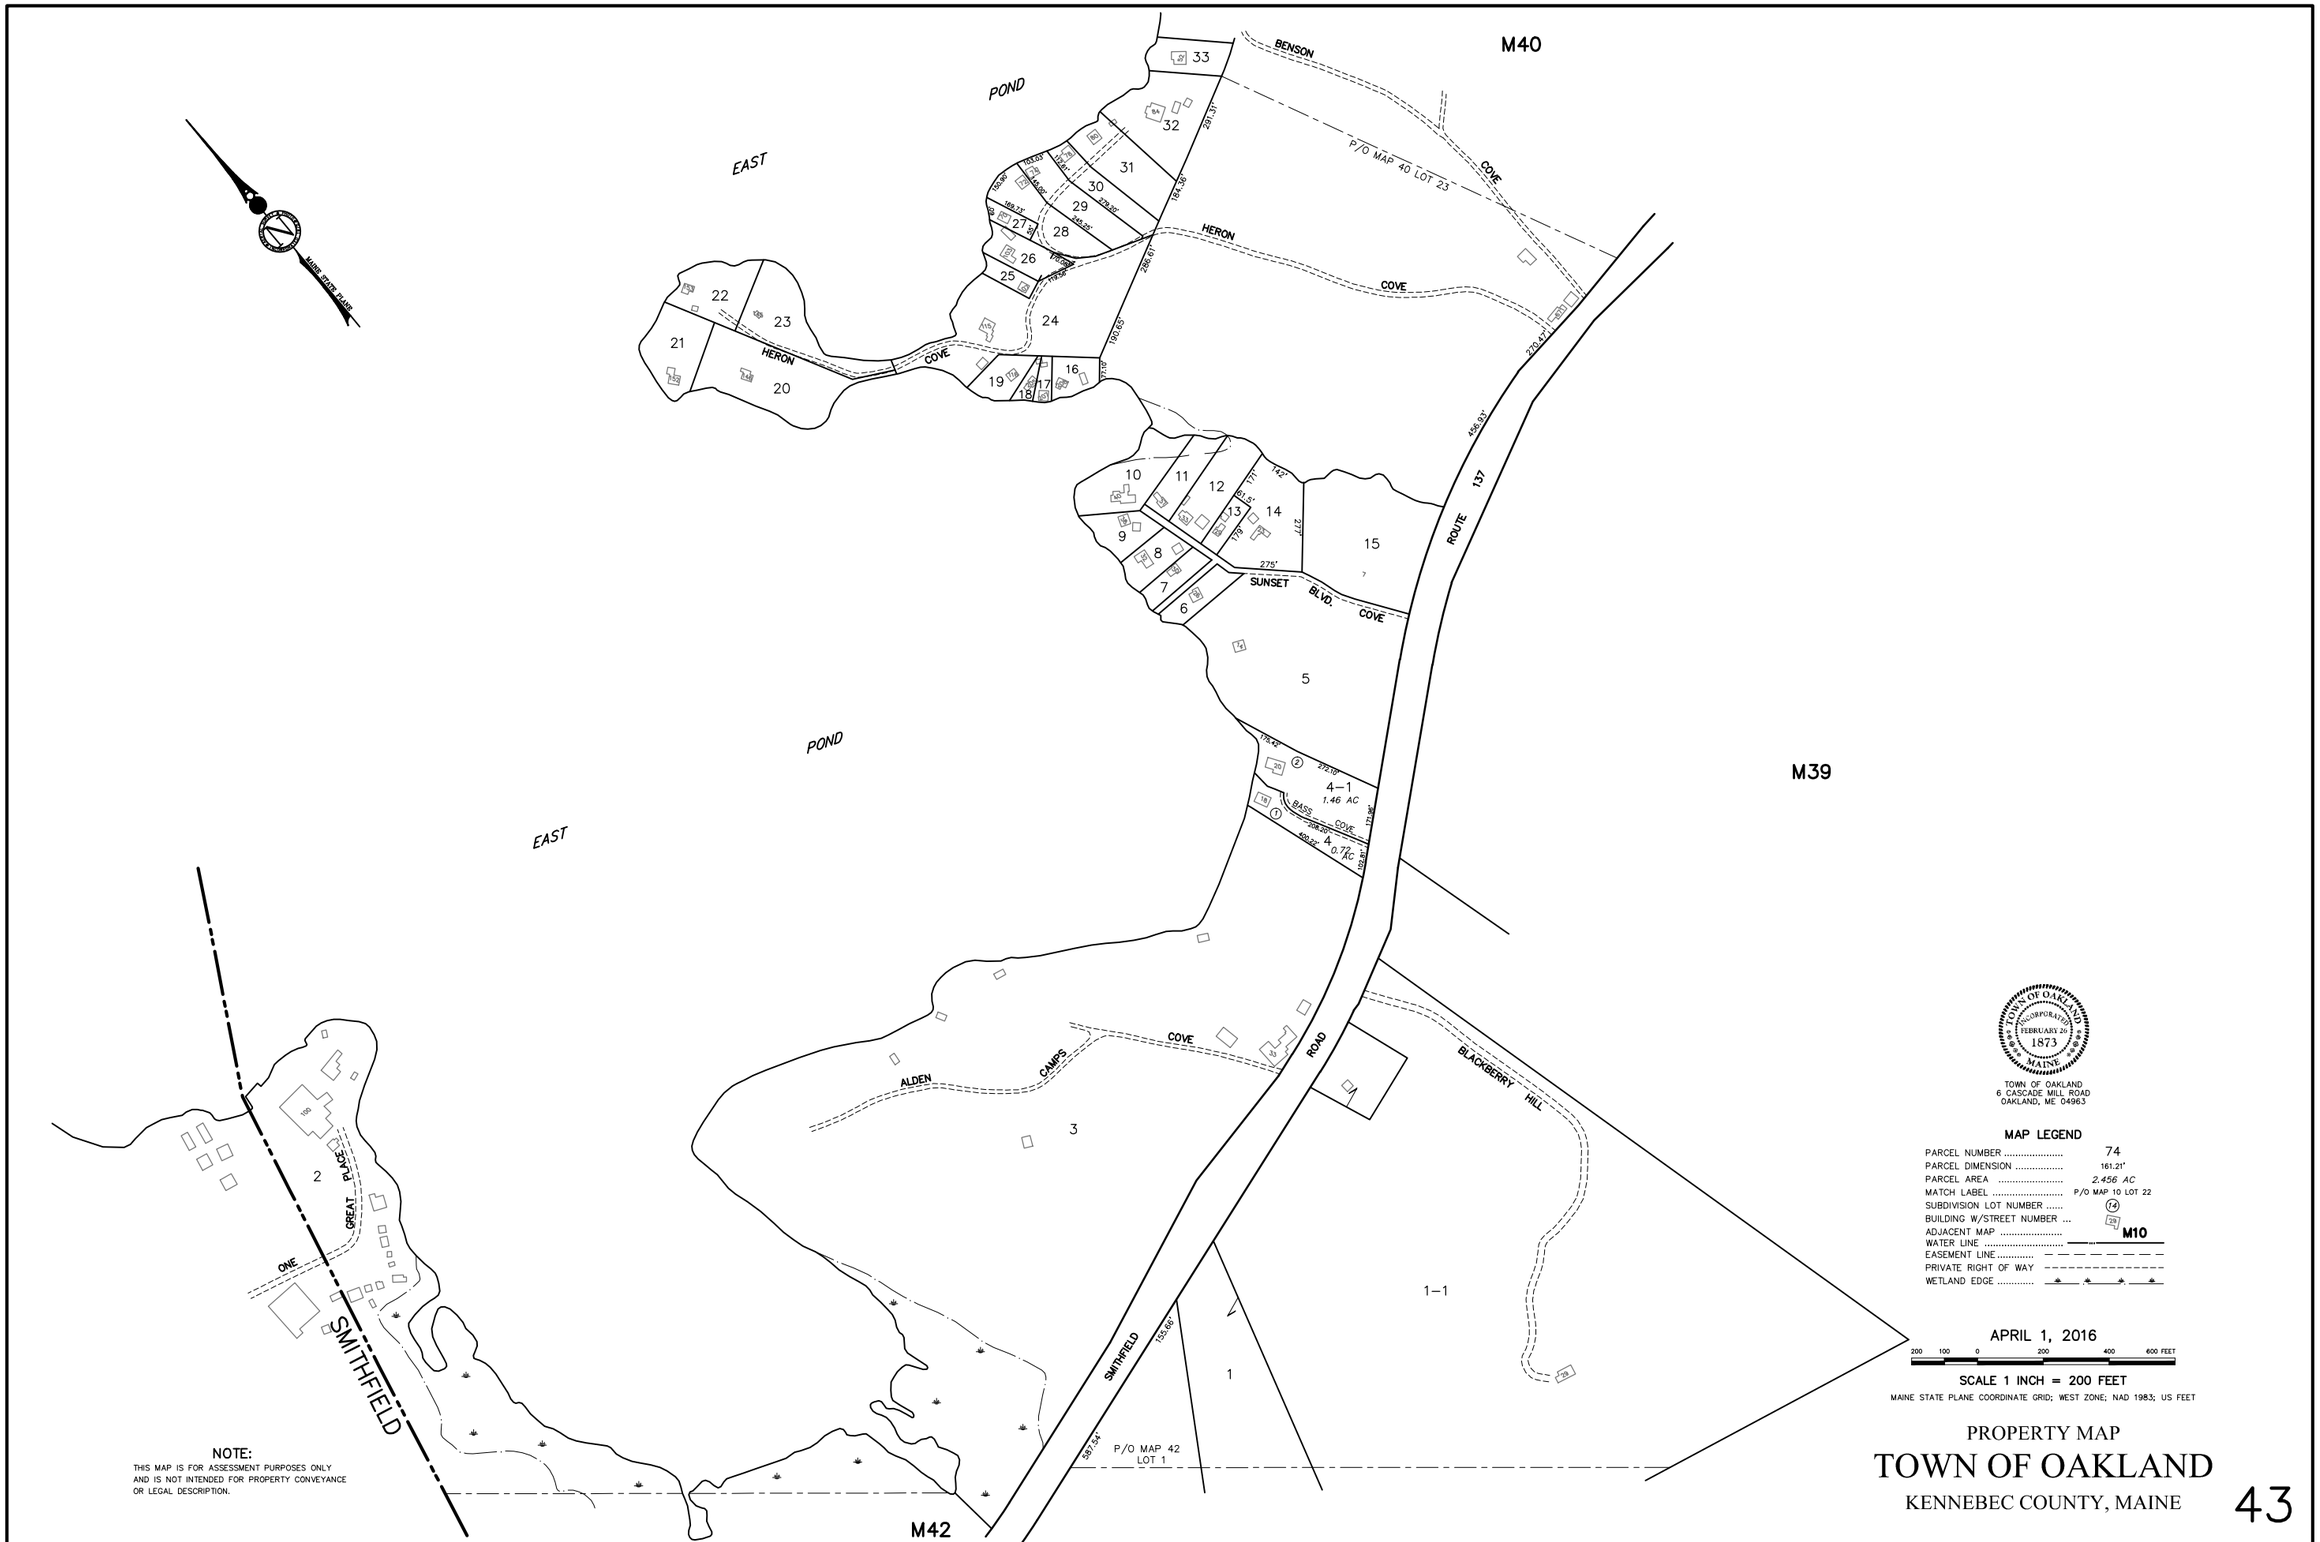
M40
M39
M42
EAST POND
EAST POND
BENSON COVE
HERON COVE
HERON COVE
SUNSET BLVD. COVE
ROUTE 137
BASS COVE
ALDEN CAMPS COVE
BLACKBERRY HILL ROAD
SMITHFIELD ROAD
ONE GREAT PLACE
SMITHFIELD
P/O MAP 40 LOT 23
P/O MAP 42 LOT 1
4-1
1.46 AC
4
0.72 AC
1-1
1
2
3
5
6
7
8
9
10
11
12
13
14
15
16
17
18
19
20
21
22
23
24
25
26
27
28
29
30
31
32
33
MAINE STATE PLANE
TOWN OF OAKLAND
6 CASCADE MILL ROAD
OAKLAND, ME 04963
MAP LEGEND
PARCEL NUMBER 74
PARCEL DIMENSION 161.21'
PARCEL AREA 2.456 AC
MATCH LABEL P/O MAP 10 LOT 22
SUBDIVISION LOT NUMBER 14
BUILDING W/STREET NUMBER 29
ADJACENT MAP M10
WATER LINE
EASEMENT LINE
PRIVATE RIGHT OF WAY
WETLAND EDGE
APRIL 1, 2016
200 100 0 200 400 600 FEET
SCALE 1 INCH = 200 FEET
MAINE STATE PLANE COORDINATE GRID; WEST ZONE; NAD 1983; US FEET
NOTE:
THIS MAP IS FOR ASSESSMENT PURPOSES ONLY AND IS NOT INTENDED FOR PROPERTY CONVEYANCE OR LEGAL DESCRIPTION.
PROPERTY MAP
TOWN OF OAKLAND
KENNEBEC COUNTY, MAINE
43