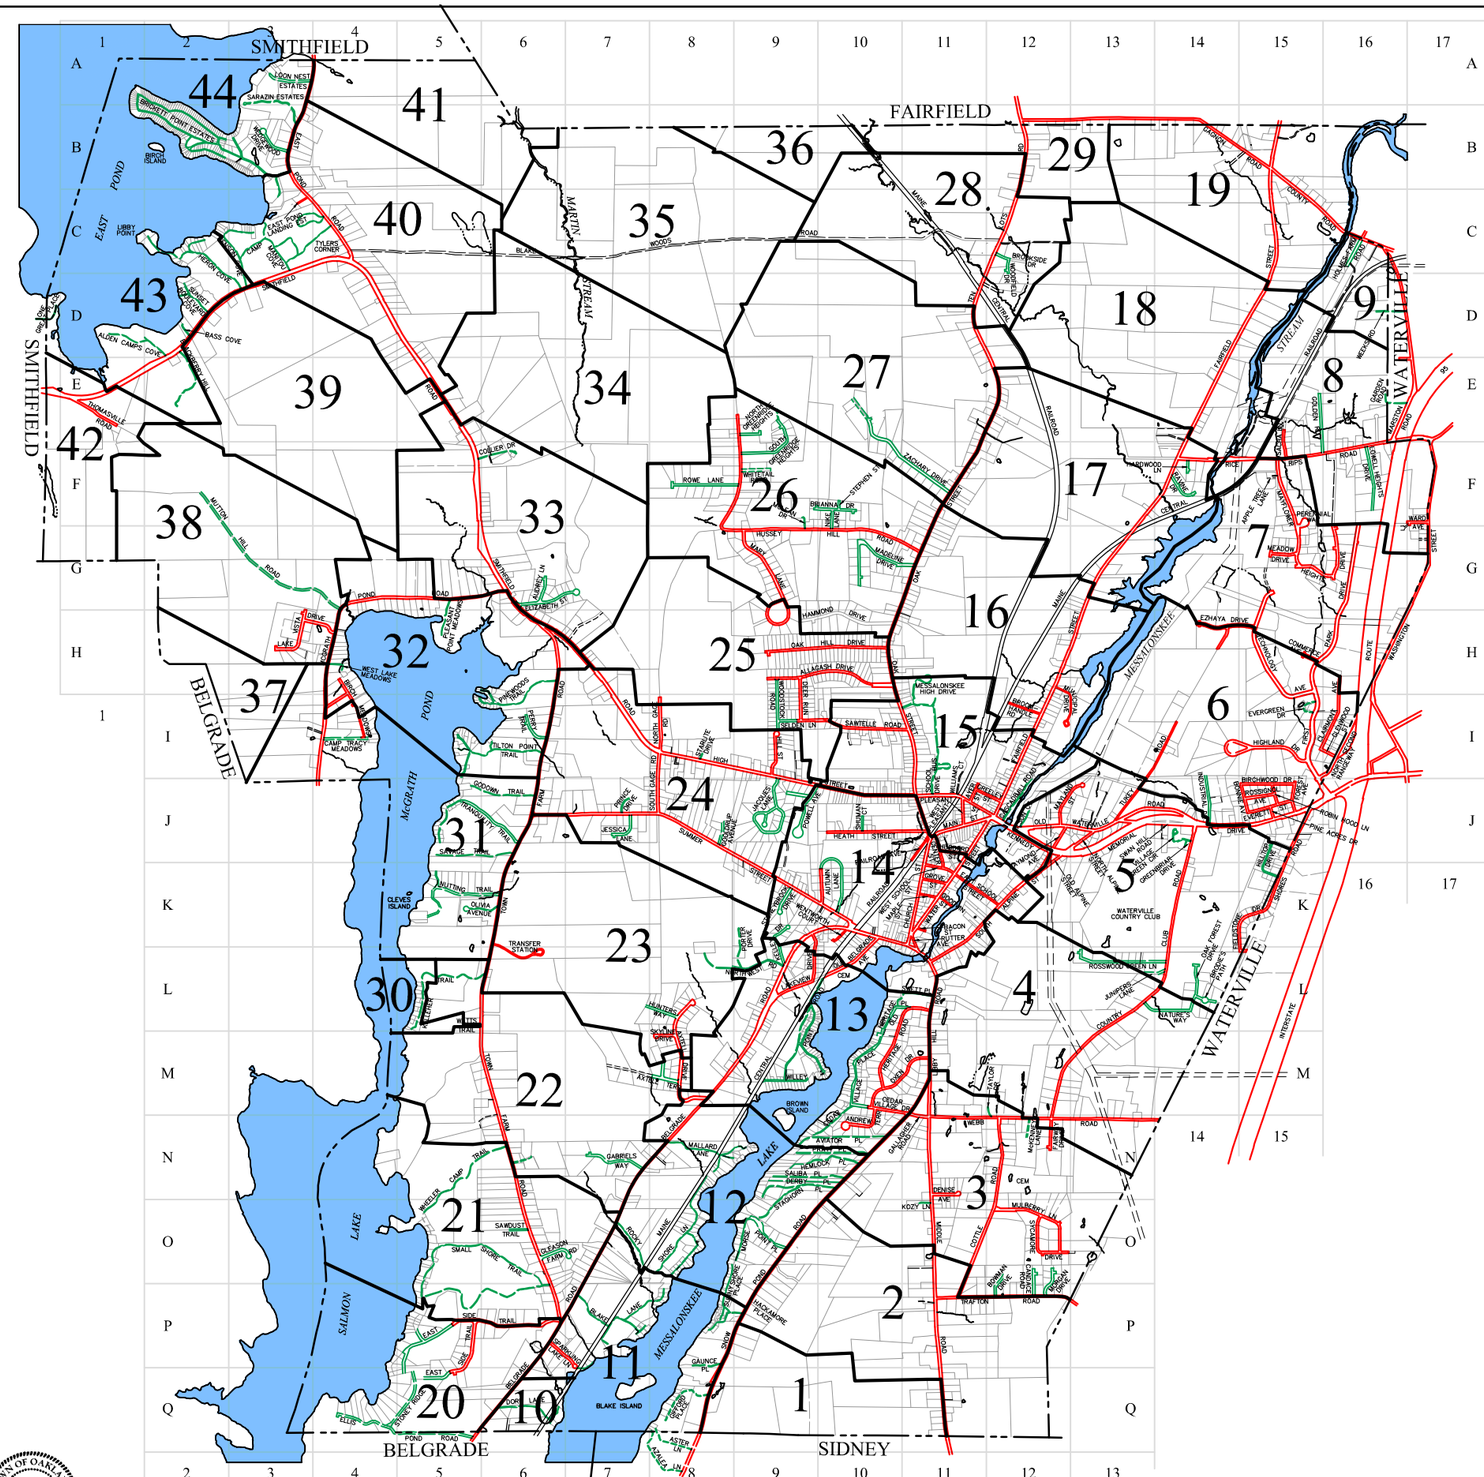


NOTE:
THESE MAPS ARE FOR ASSESSMENT PURPOSES ONLY AND ARE NOT INTENDED FOR PROPERTY CONVEYANCE OR LEGAL DESCRIPTION.

TOWN OF OAKLAND
6 CASCADE MILL ROAD
OAKLAND, ME 04963

MAP LEGEND
MAP NUMBER ..... 28
MAP LIMITS .....
MUNICIPAL STREET/ROAD .....
PRIVATE DRIVE/ROAD .....

APRIL 1, 2017
1600 800 0 1600 3200 4800 FEET
SCALE 1 INCH = 1600 FEET
MAINE STATE PLANE COORDINATE GRID; WEST ZONE; NAD 1983; US FEET

PROPERTY MAP INDEX
# TOWN OF OAKLAND
KENNEBEC COUNTY, MAINE

# INDEX