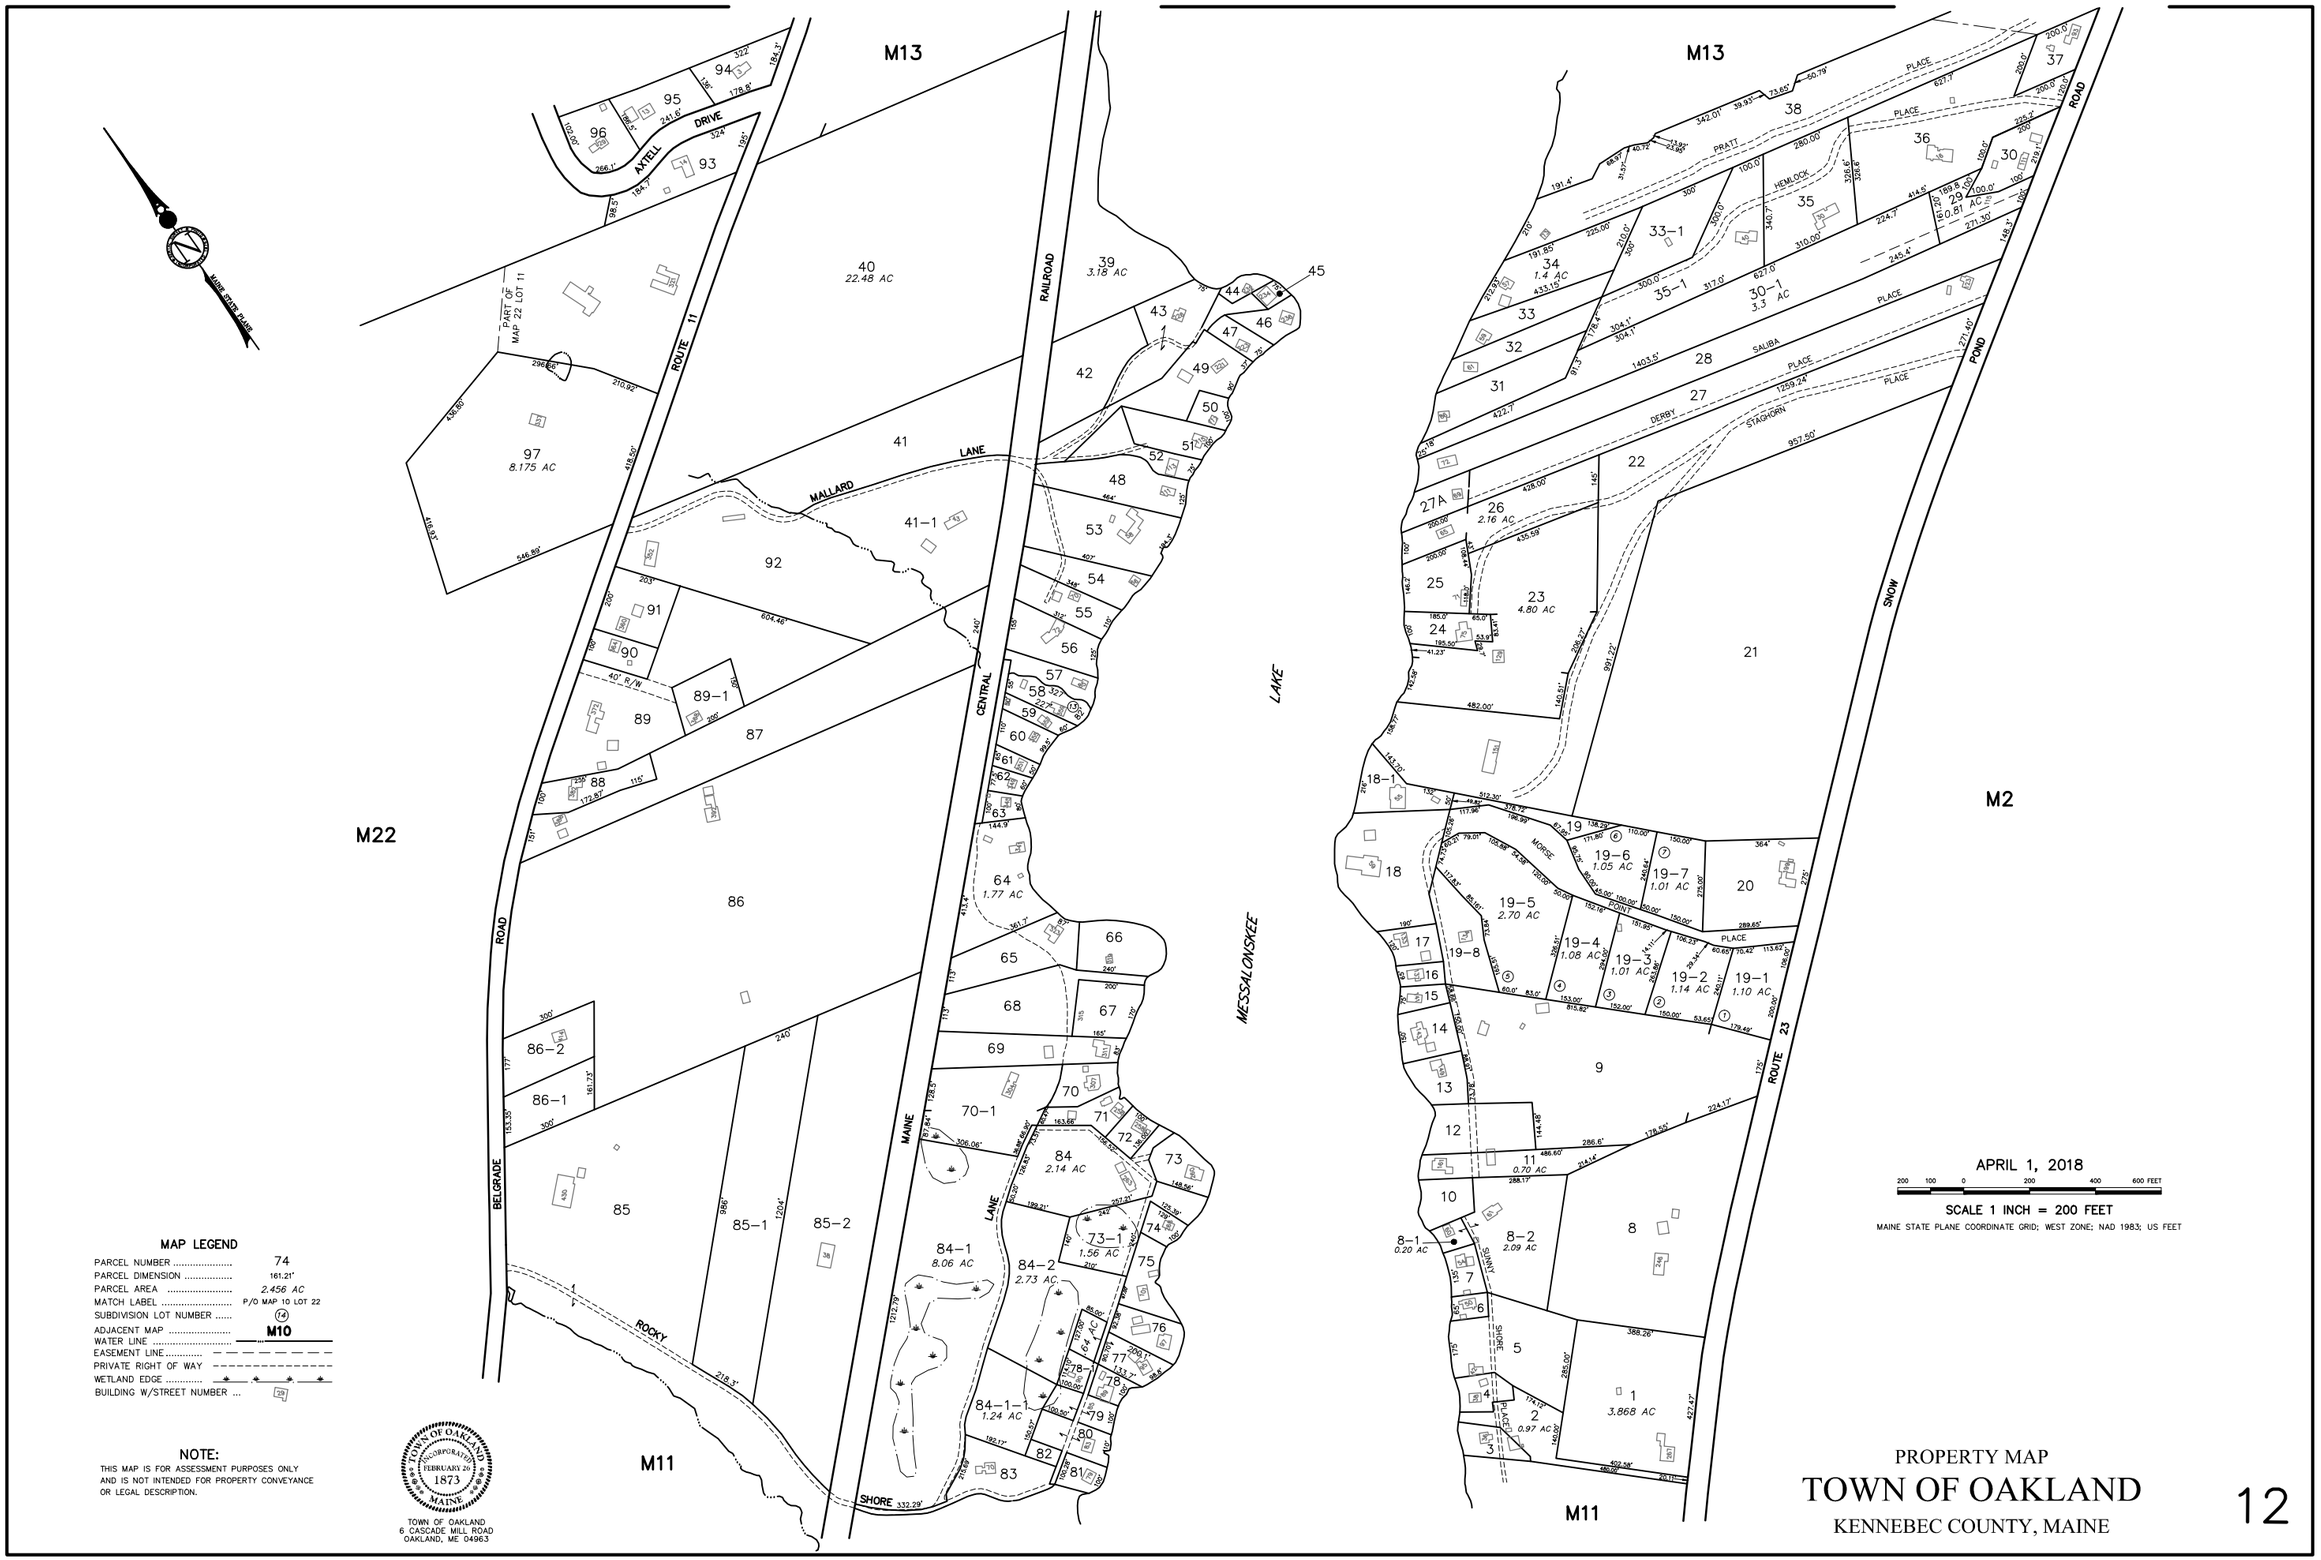
M13
M22
M11
M2
MAINE STATE PLANE
ROUTE 11
BELGRADE ROAD
MALLARD LANE
CENTRAL RAILROAD
MAINE LANE
ROCKY SHORE
MESSALONSKEE LAKE
SNOW POND ROAD
ROUTE 23
PART OF MAP 22 LOT 11
40 22.48 AC
39 3.18 AC
97 8.175 AC
64 1.77 AC
84 2.14 AC
84-1 8.06 AC
84-2 2.73 AC
84-1-1 1.24 AC
73-1 1.56 AC
26 2.16 AC
23 4.80 AC
34 1.4 AC
30-1 3.3 AC
29 0.81 AC
19-5 2.70 AC
19-6 1.05 AC
19-7 1.01 AC
19-4 1.08 AC
19-3 1.01 AC
19-2 1.14 AC
19-1 1.10 AC
11 0.70 AC
8-1 0.20 AC
8-2 2.09 AC
2 0.97 AC
1 3.868 AC
APRIL 1, 2018
SCALE 1 INCH = 200 FEET
MAINE STATE PLANE COORDINATE GRID; WEST ZONE; NAD 1983; US FEET
MAP LEGEND
PARCEL NUMBER 74
PARCEL DIMENSION 161.21'
PARCEL AREA 2.456 AC
MATCH LABEL P/O MAP 10 LOT 22
SUBDIVISION LOT NUMBER 14
ADJACENT MAP M10
WATER LINE
EASEMENT LINE
PRIVATE RIGHT OF WAY
WETLAND EDGE
BUILDING W/STREET NUMBER 29
NOTE:
THIS MAP IS FOR ASSESSMENT PURPOSES ONLY AND IS NOT INTENDED FOR PROPERTY CONVEYANCE OR LEGAL DESCRIPTION.
TOWN OF OAKLAND INCORPORATED FEBRUARY 26 1873 MAINE
TOWN OF OAKLAND
6 CASCADE MILL ROAD
OAKLAND, ME 04963
PROPERTY MAP
TOWN OF OAKLAND
KENNEBEC COUNTY, MAINE
12