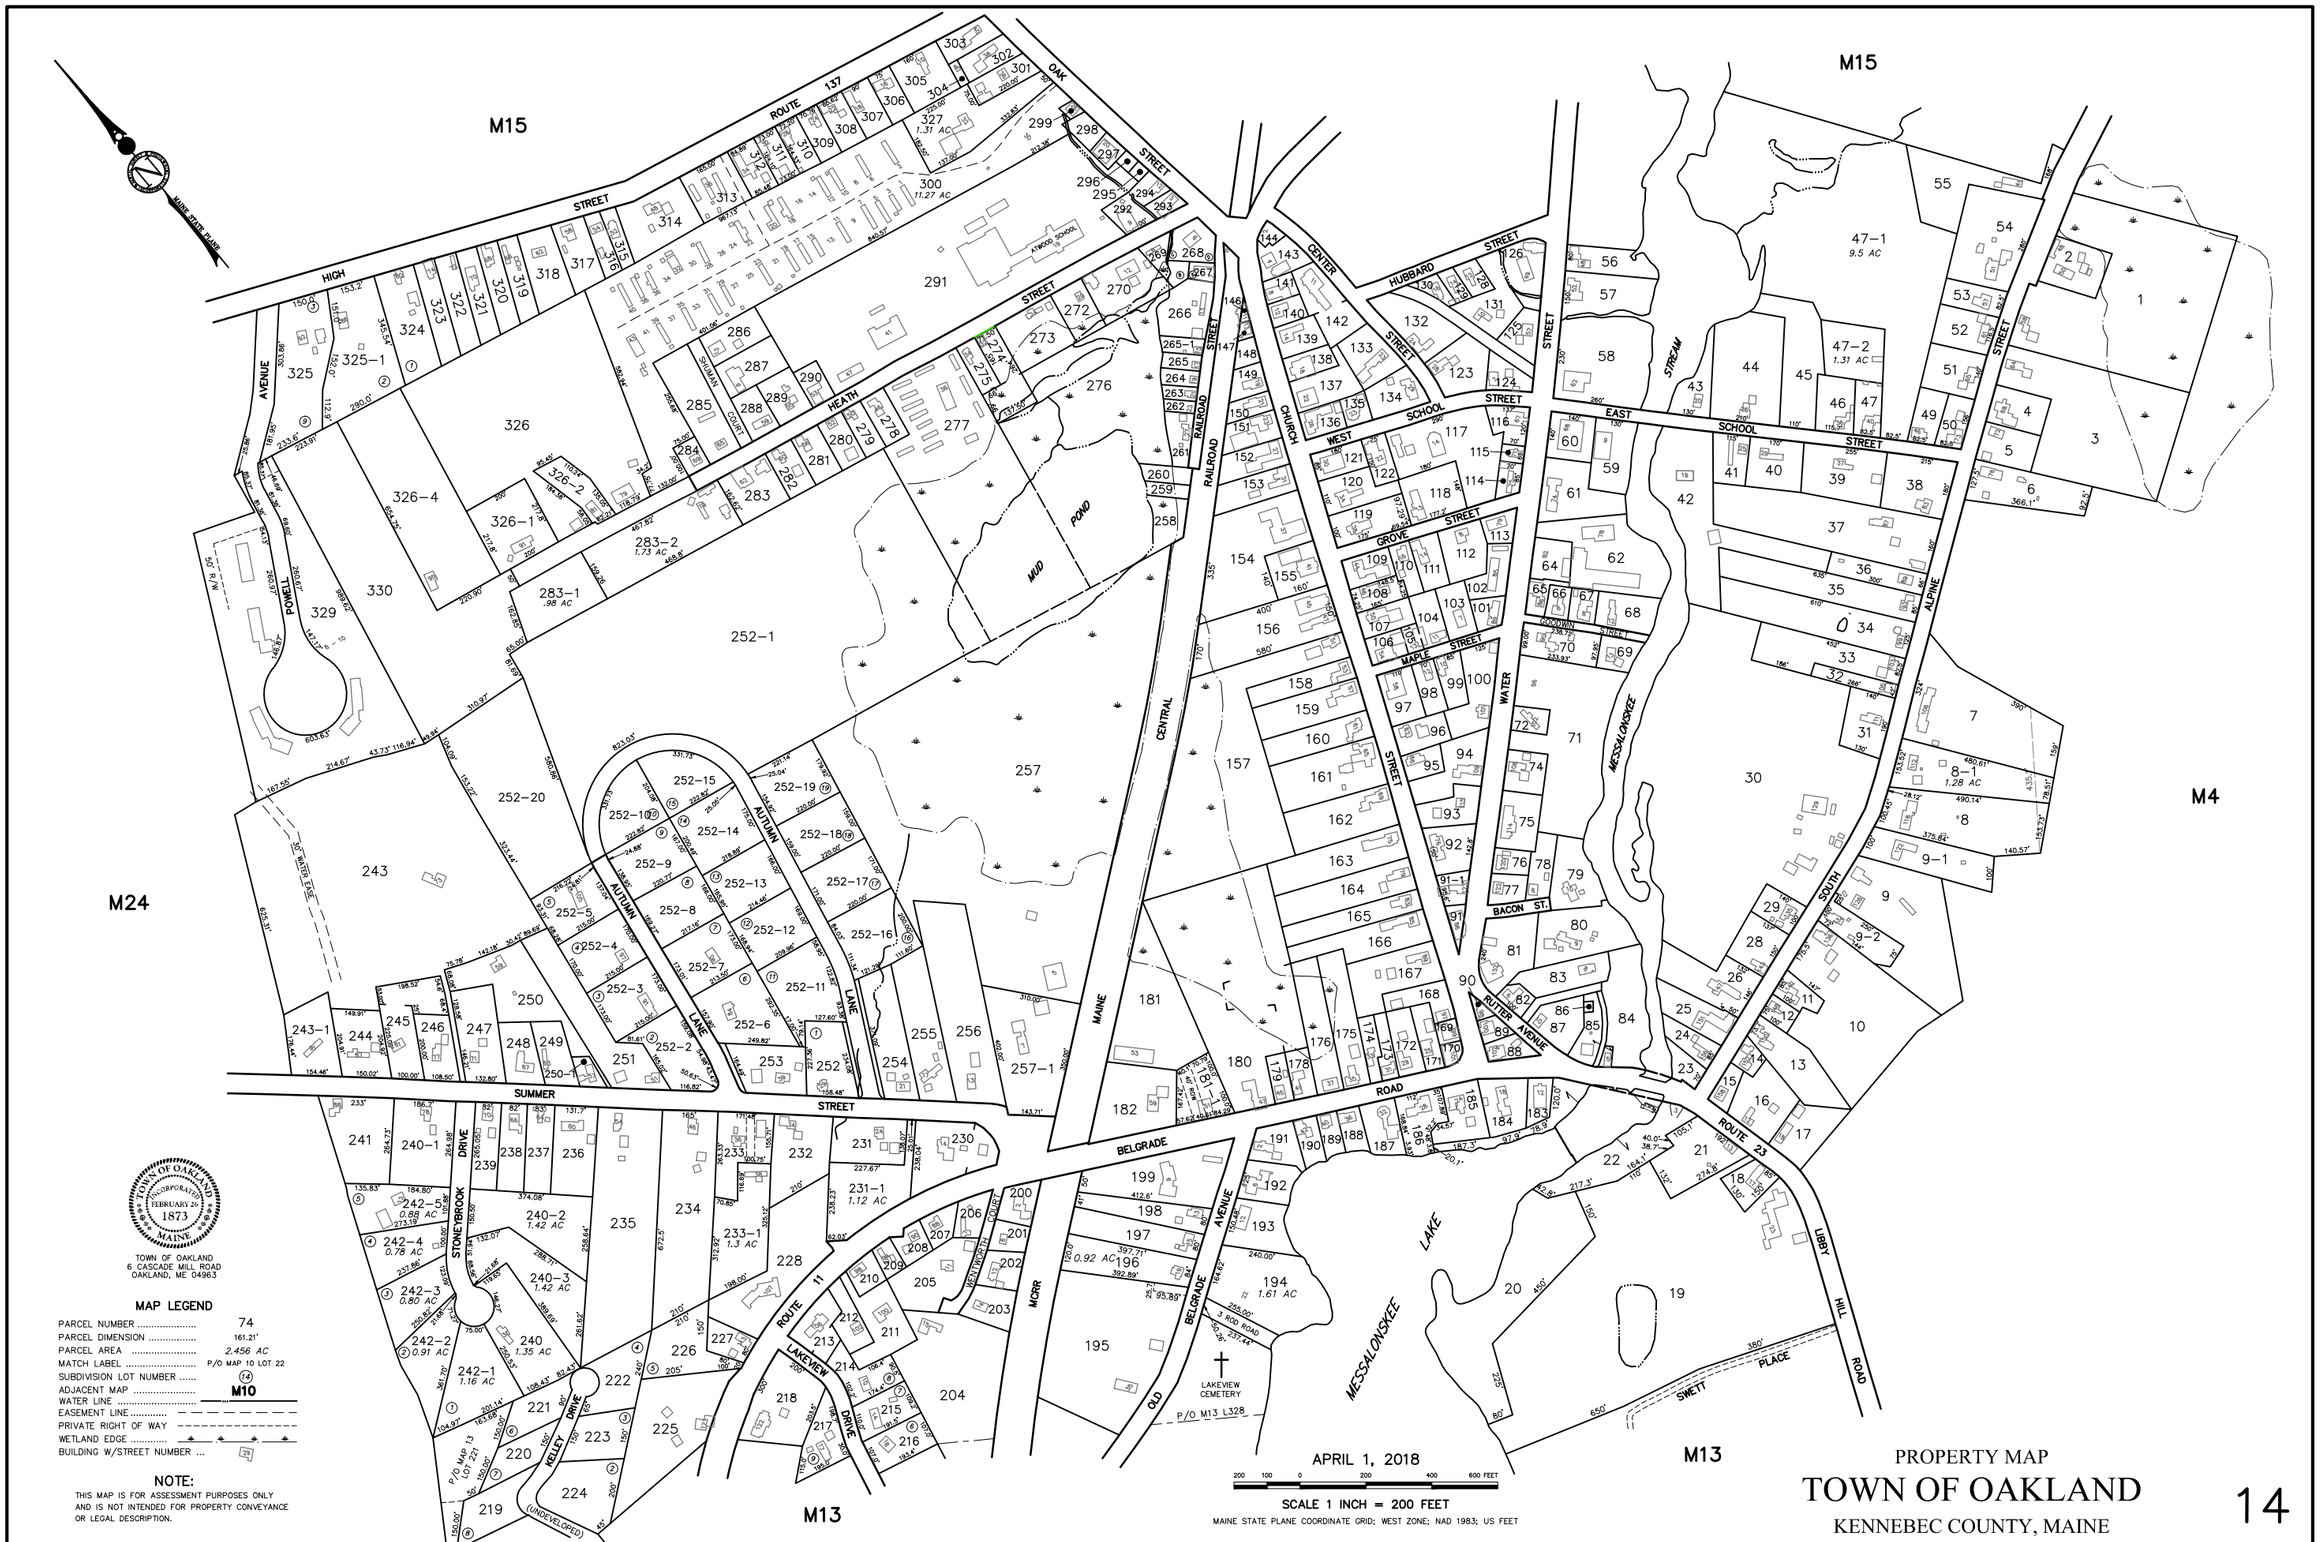
M15
M24
M4
M13
HIGH STREET
ROUTE 137
OAK STREET
HEATH STREET
CENTER STREET
HUBBARD STREET
WEST SCHOOL STREET
EAST SCHOOL STREET
GROVE STREET
MAPLE STREET
WATER STREET
MESSALONSKEE STREET
SOUTH ALPINE STREET
BACON ST.
RUTTER AVENUE
SUMMER STREET
BELGRADE ROAD
ROUTE 23
LIBBY HILL ROAD
SWETT PLACE
MESSALONSKEE LAKE
LAKEVIEW CEMETERY
P/O M13 L328
MUD POND
MAINE CENTRAL RAILROAD
MCRR
OLD BELGRADE AVENUE
ROUTE 11
LAKEVIEW DRIVE
KELLEY DRIVE
STONEYBROOK DRIVE
AUTUMN LANE
POWELL AVENUE
SHUMAN COURT
ATWOOD SCHOOL
WENTWORTH COURT
3 ROD ROAD
(UNDEVELOPED)
P/O MAP 13 LOT 221
MAINE STATE PLANE
TOWN OF OAKLAND
INCORPORATED FEBRUARY 26 1873
MAINE
TOWN OF OAKLAND
6 CASCADE MILL ROAD
OAKLAND, ME 04963
MAP LEGEND
PARCEL NUMBER 74
PARCEL DIMENSION ..... 161.21'
PARCEL AREA ..... 2.456 AC
MATCH LABEL ..... P/O MAP 10 LOT 22
SUBDIVISION LOT NUMBER 14
ADJACENT MAP M10
WATER LINE
EASEMENT LINE
PRIVATE RIGHT OF WAY
WETLAND EDGE
BUILDING W/STREET NUMBER ... 29
NOTE:
THIS MAP IS FOR ASSESSMENT PURPOSES ONLY AND IS NOT INTENDED FOR PROPERTY CONVEYANCE OR LEGAL DESCRIPTION.
APRIL 1, 2018
200 100 0 200 400 600 FEET
SCALE 1 INCH = 200 FEET
MAINE STATE PLANE COORDINATE GRID; WEST ZONE; NAD 1983; US FEET
PROPERTY MAP
TOWN OF OAKLAND
KENNEBEC COUNTY, MAINE
14