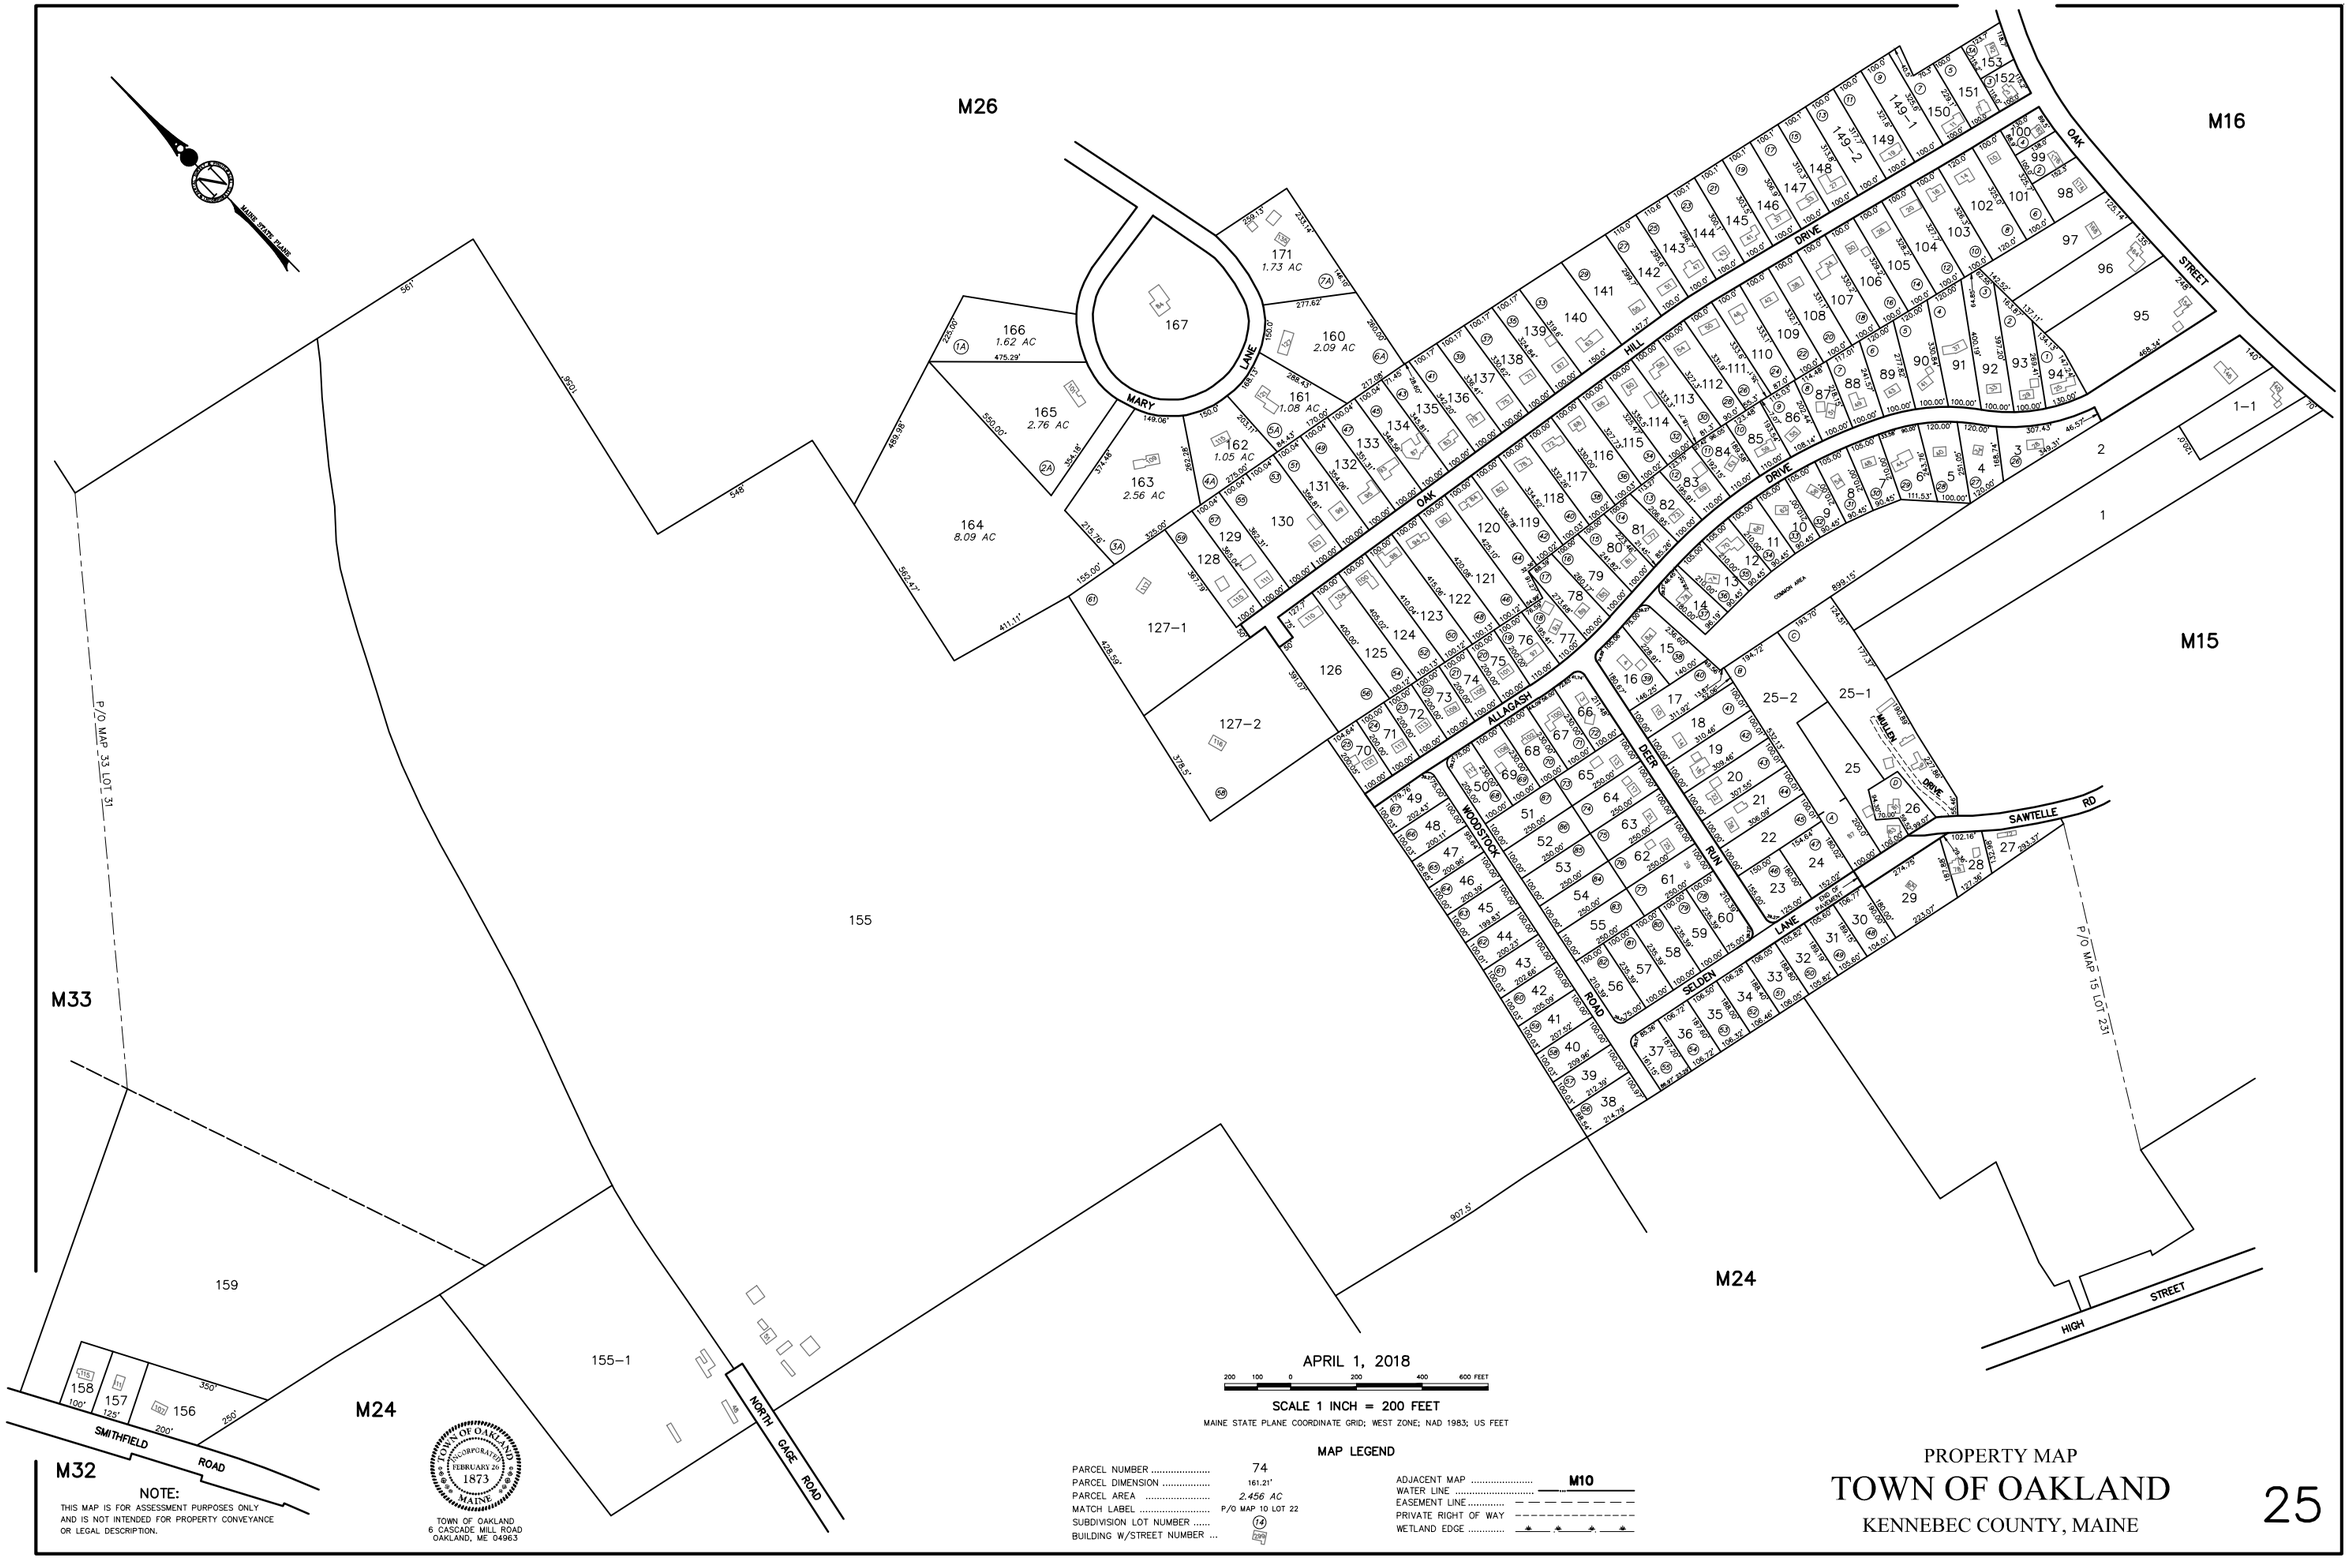
M26
M16
M15
M33
M24
M32
MAINE STATE PLANE
MARY LANE
OAK HILL DRIVE
OAK STREET
ALLAGASH
DEER RUN
WOODSTOCK ROAD
SELDEN LANE
MULLEN DRIVE
SAWTELLE RD
HIGH STREET
NORTH GAGE ROAD
SMITHFIELD ROAD
P/O MAP 33 LOT 31
P/O MAP 15 LOT 231
COMMON AREA
167
166
1.62 AC
165
2.76 AC
164
8.09 AC
163
2.56 AC
162
1.05 AC
161
1.08 AC
160
2.09 AC
171
1.73 AC
127-1
127-2
126
155
155-1
159
158
157
156
1-1
25-1
25-2
APRIL 1, 2018
SCALE 1 INCH = 200 FEET
MAINE STATE PLANE COORDINATE GRID; WEST ZONE; NAD 1983; US FEET
MAP LEGEND
PARCEL NUMBER 74
PARCEL DIMENSION 161.21'
PARCEL AREA 2.456 AC
MATCH LABEL P/O MAP 10 LOT 22
SUBDIVISION LOT NUMBER 14
BUILDING W/STREET NUMBER 20R
ADJACENT MAP M10
WATER LINE
EASEMENT LINE
PRIVATE RIGHT OF WAY
WETLAND EDGE
NOTE:
THIS MAP IS FOR ASSESSMENT PURPOSES ONLY AND IS NOT INTENDED FOR PROPERTY CONVEYANCE OR LEGAL DESCRIPTION.
TOWN OF OAKLAND
INCORPORATED FEBRUARY 26 1873
MAINE
TOWN OF OAKLAND
6 CASCADE MILL ROAD
OAKLAND, ME 04963
PROPERTY MAP
TOWN OF OAKLAND
KENNEBEC COUNTY, MAINE
25