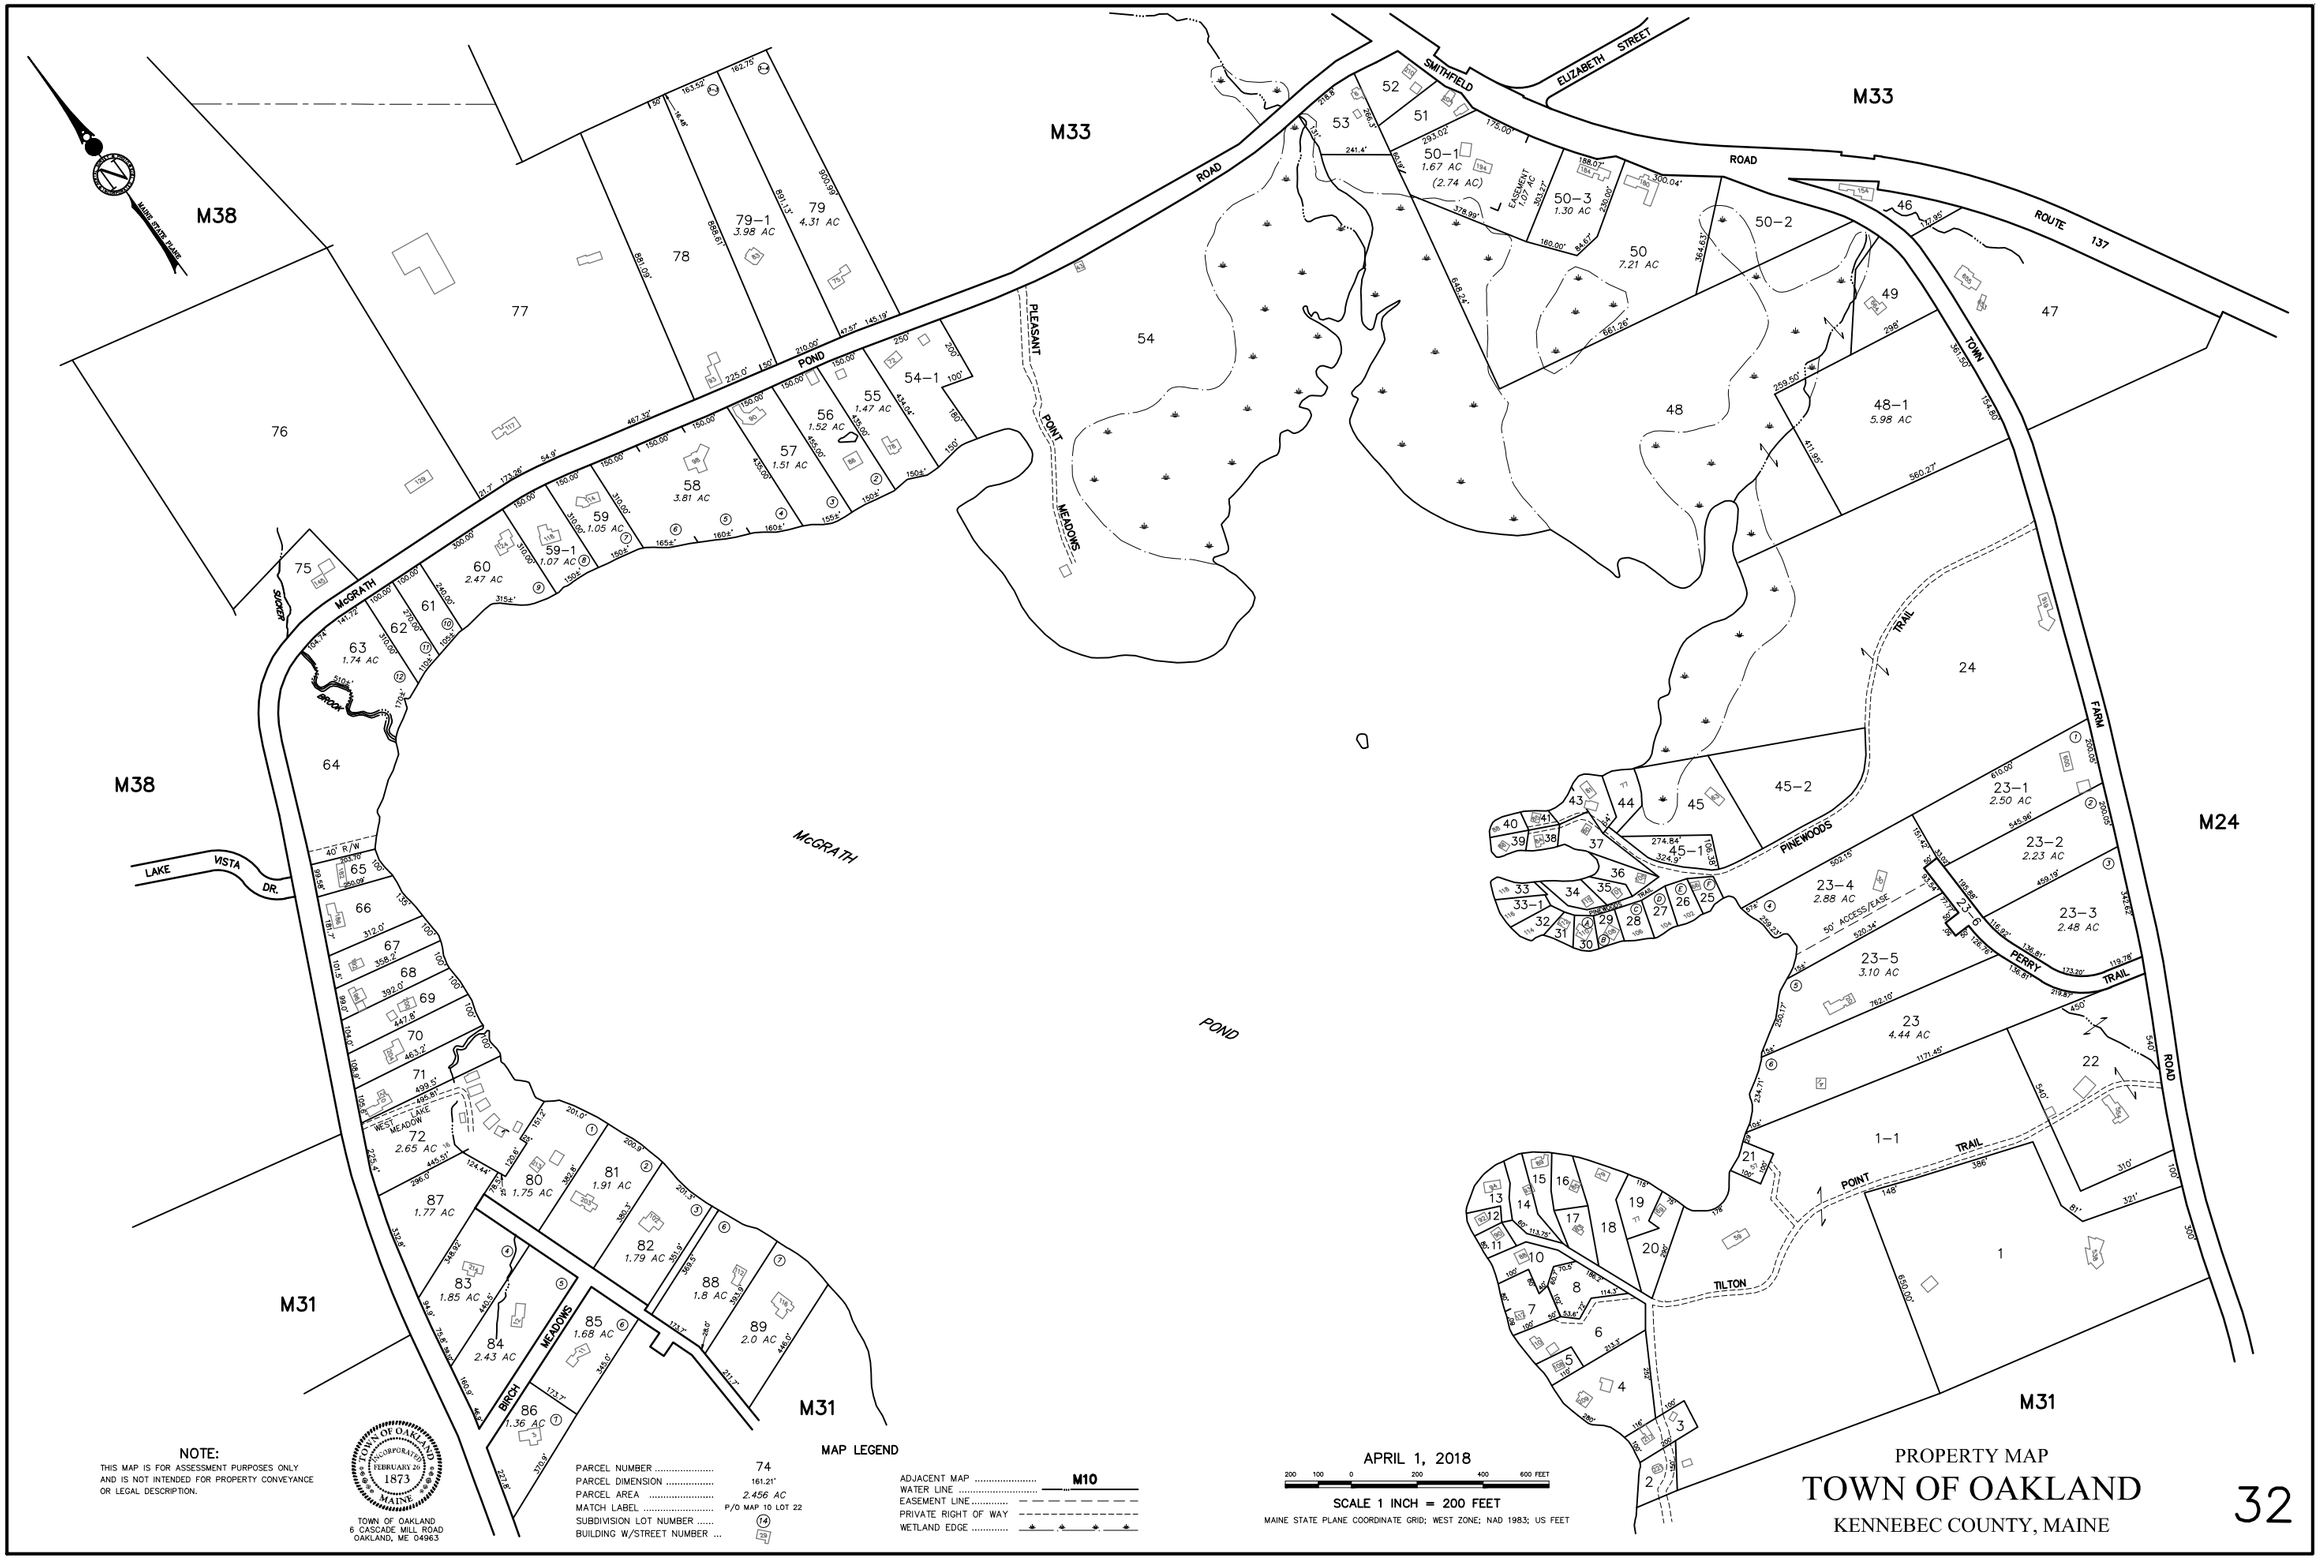

NOTE:
THIS MAP IS FOR ASSESSMENT PURPOSES ONLY AND IS NOT INTENDED FOR PROPERTY CONVEYANCE OR LEGAL DESCRIPTION.

TOWN OF OAKLAND
6 CASCADE MILL ROAD
OAKLAND, ME 04963

MAP LEGEND

PARCEL NUMBER	74
PARCEL DIMENSION	161.21'
PARCEL AREA	2.456 AC
MATCH LABEL	P/O MAP 10 LOT 22
SUBDIVISION LOT NUMBER	14
BUILDING W/STREET NUMBER	39

ADJACENT MAP	M10
WATER LINE	
EASEMENT LINE	
PRIVATE RIGHT OF WAY	
WETLAND EDGE	

APRIL 1, 2018

200 100 0 200 400 600 FEET

SCALE 1 INCH = 200 FEET

MAINE STATE PLANE COORDINATE GRID; WEST ZONE; NAD 1983; US FEET

PROPERTY MAP

TOWN OF OAKLAND

KENNEBEC COUNTY, MAINE