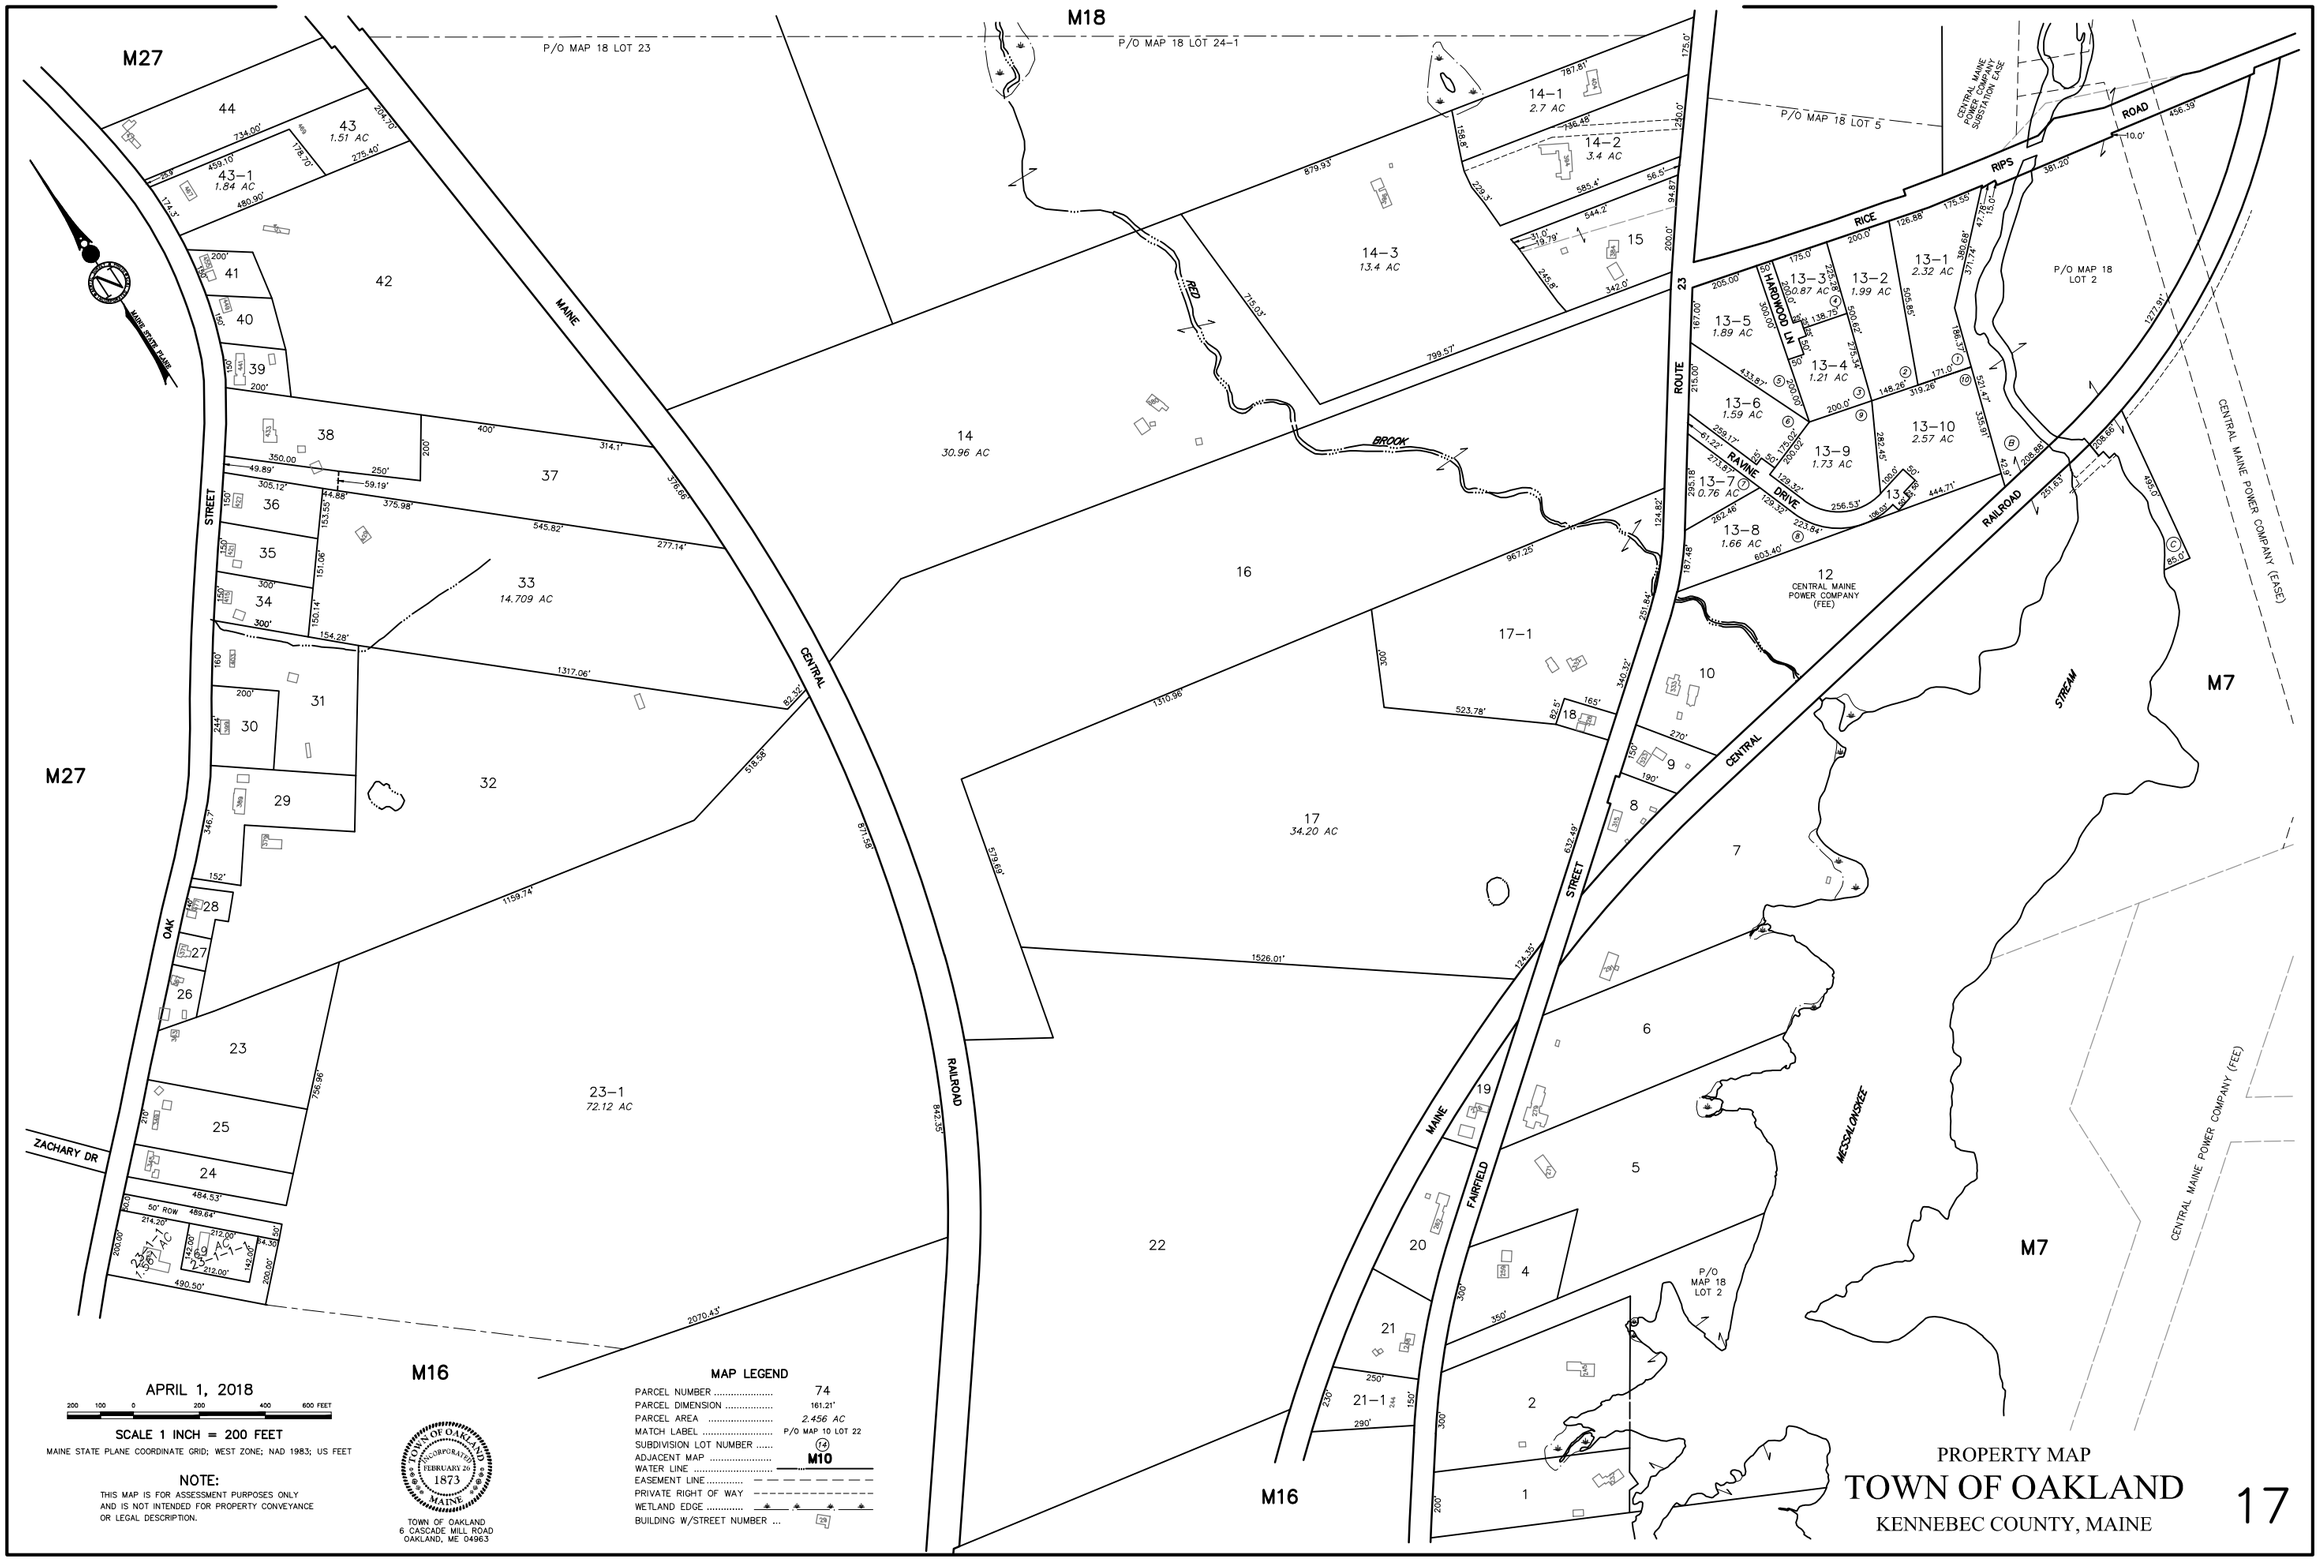
M18
M27
M16
M7
P/O MAP 18 LOT 23
P/O MAP 18 LOT 24-1
P/O MAP 18 LOT 5
P/O MAP 18 LOT 2
CENTRAL MAINE POWER COMPANY SUBSTATION EASE
CENTRAL MAINE POWER COMPANY (EASE)
CENTRAL MAINE POWER COMPANY (FEE)
MAINE STATE PLANE
OAK STREET
ZACHARY DR
MAINE CENTRAL RAILROAD
ROUTE 23
RICE RIPS ROAD
HARDWOOD LN
RAVINE DRIVE
RED BROOK
MAINE STREET
FAIRFIELD
MESSALONSKEE STREAM
14-1 2.7 AC
14-2 3.4 AC
14-3 13.4 AC
14 30.96 AC
13-1 2.32 AC
13-2 1.99 AC
13-3 0.87 AC
13-4 1.21 AC
13-5 1.89 AC
13-6 1.59 AC
13-7 0.76 AC
13-8 1.66 AC
13-9 1.73 AC
13-10 2.57 AC
12 CENTRAL MAINE POWER COMPANY (FEE)
17-1
17 34.20 AC
23-1 72.12 AC
33 14.709 AC
43-1 1.84 AC
43 1.51 AC
21-1
APRIL 1, 2018
SCALE 1 INCH = 200 FEET
MAINE STATE PLANE COORDINATE GRID; WEST ZONE; NAD 1983; US FEET
NOTE:
THIS MAP IS FOR ASSESSMENT PURPOSES ONLY AND IS NOT INTENDED FOR PROPERTY CONVEYANCE OR LEGAL DESCRIPTION.
TOWN OF OAKLAND INCORPORATED FEBRUARY 26 1873 MAINE
TOWN OF OAKLAND
6 CASCADE MILL ROAD
OAKLAND, ME 04963
MAP LEGEND
PARCEL NUMBER 74
PARCEL DIMENSION 161.21'
PARCEL AREA 2.456 AC
MATCH LABEL P/O MAP 10 LOT 22
SUBDIVISION LOT NUMBER 14
ADJACENT MAP M10
WATER LINE
EASEMENT LINE
PRIVATE RIGHT OF WAY
WETLAND EDGE
BUILDING W/STREET NUMBER 29
PROPERTY MAP
TOWN OF OAKLAND
KENNEBEC COUNTY, MAINE
17