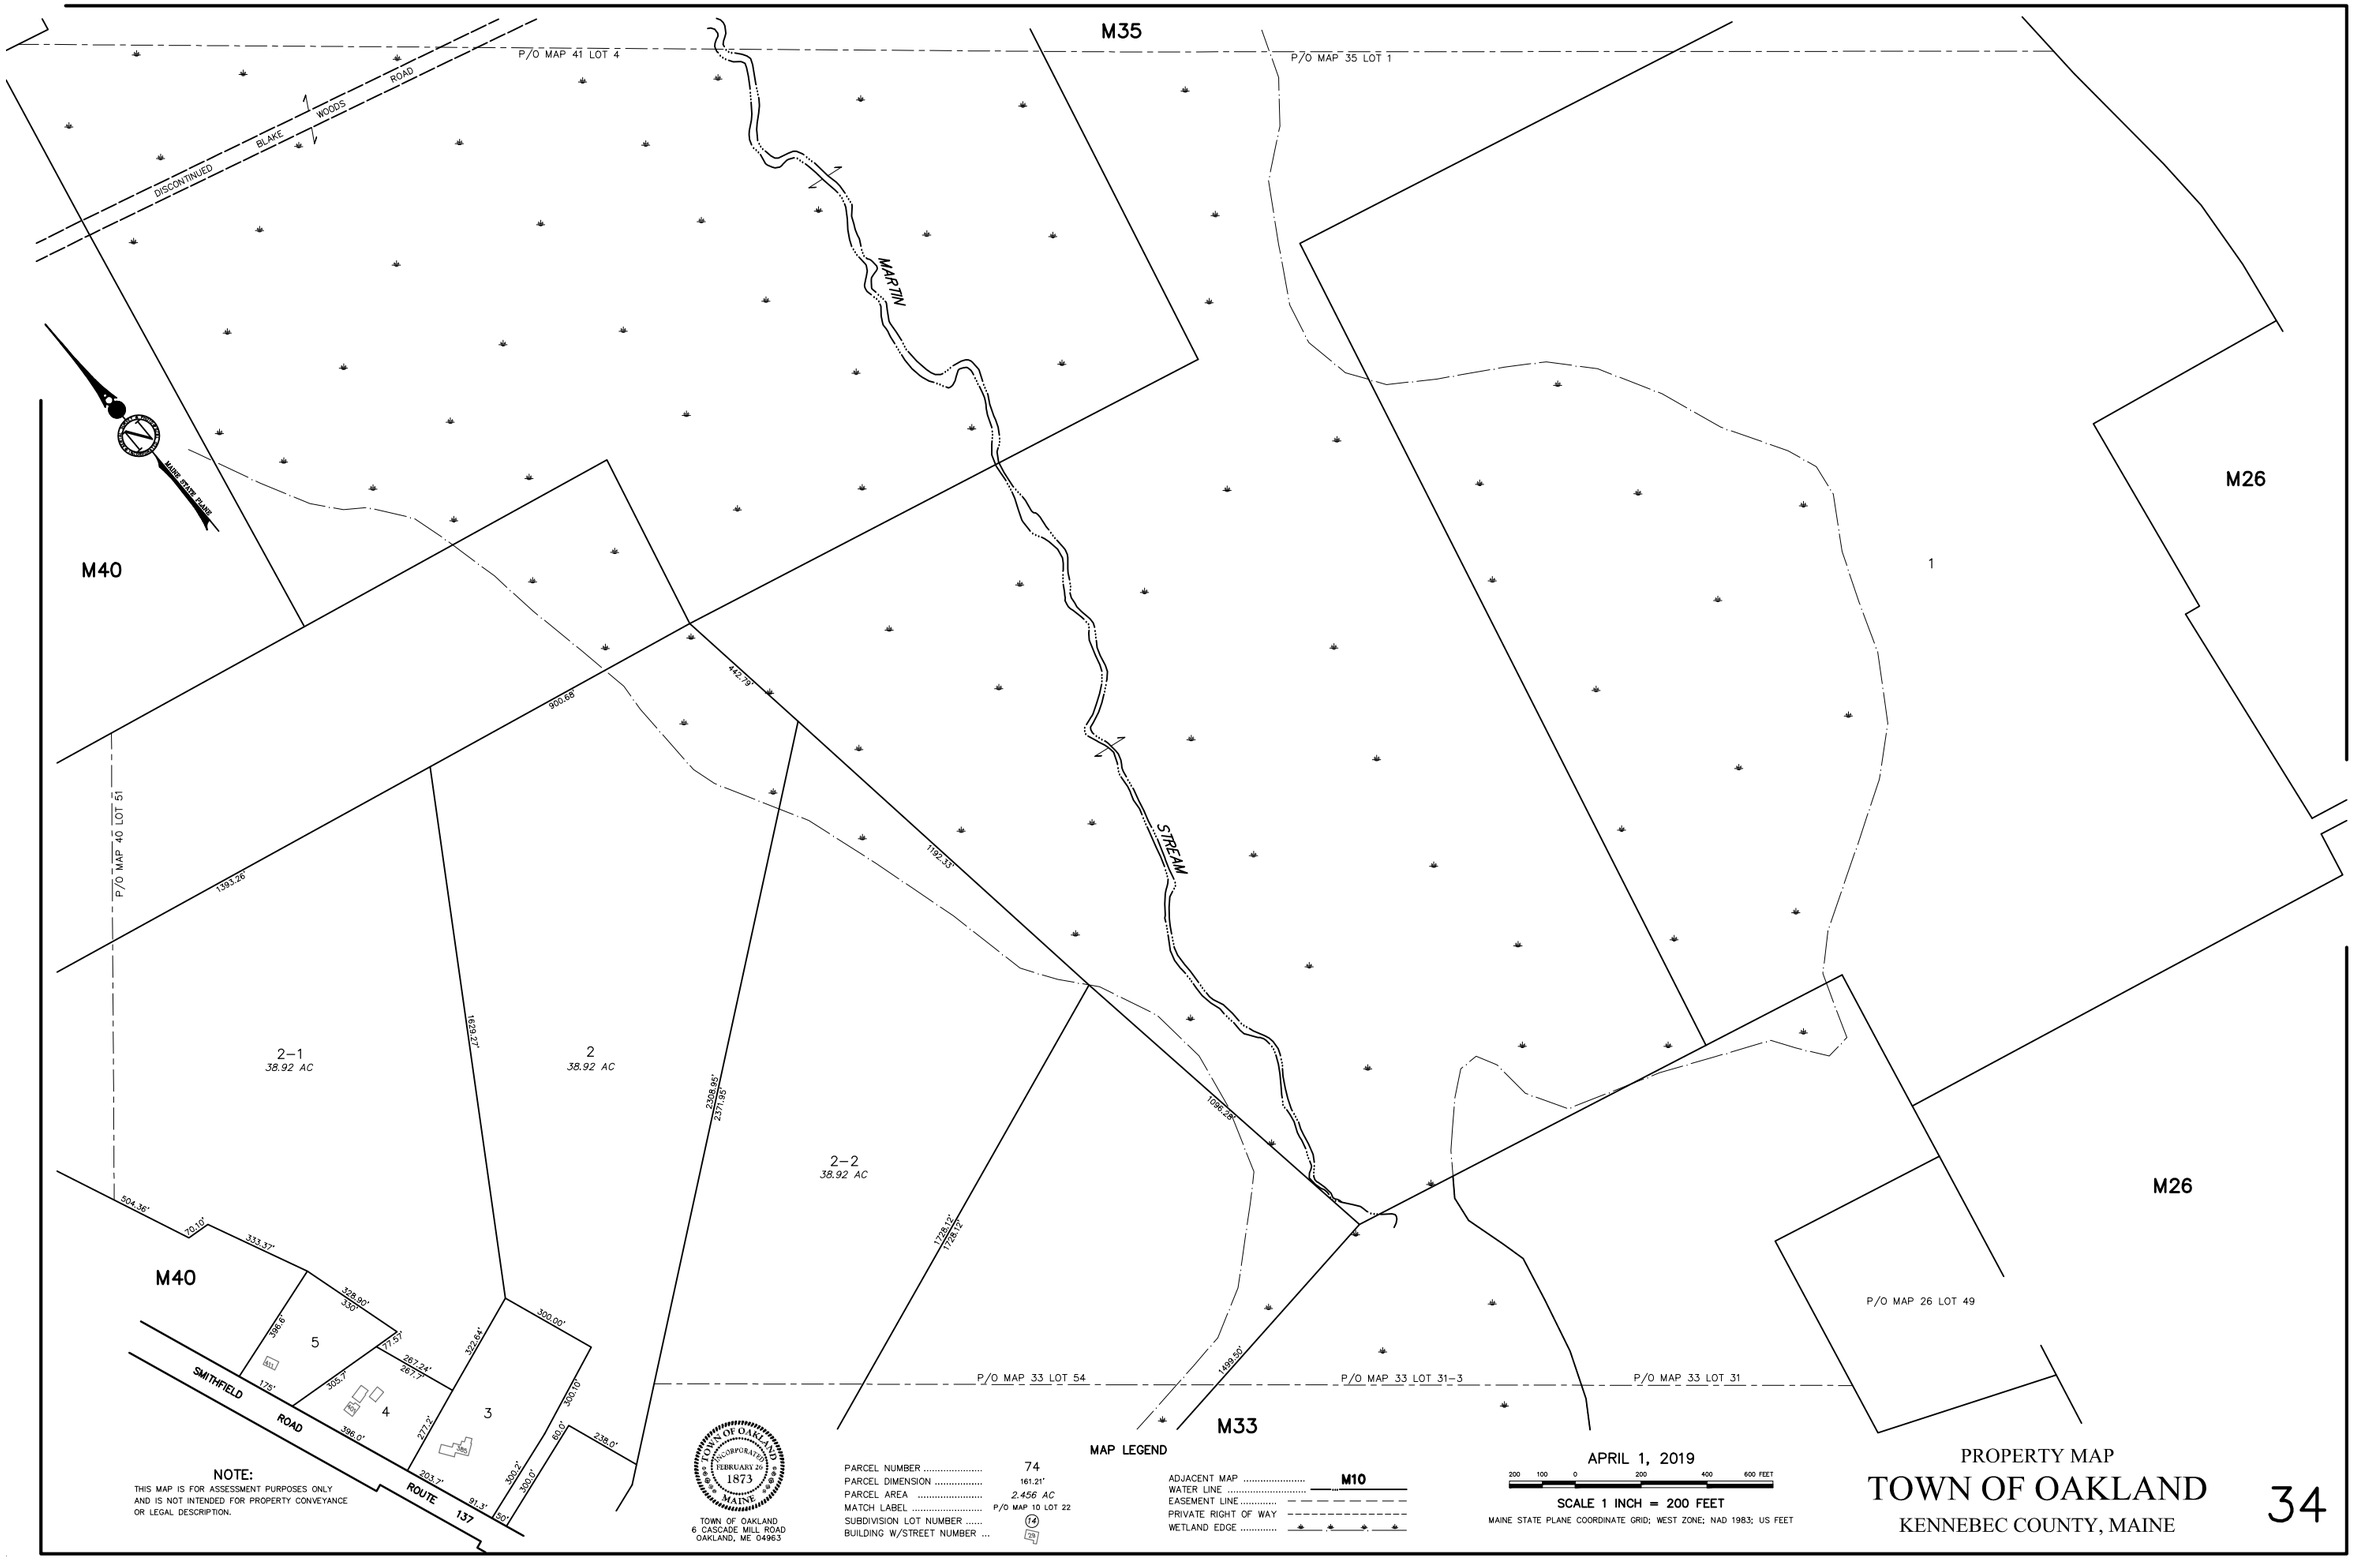
M35
P/O MAP 41 LOT 4
P/O MAP 35 LOT 1
DISCONTINUED BLAKE WOODS ROAD
MARTIN STREAM
MAINE STATE PLANE
M40
M26
P/O MAP 40 LOT 51
1
2-1
38.92 AC
2
38.92 AC
2-2
38.92 AC
5
4
3
SMITHFIELD ROAD
ROUTE 137
P/O MAP 26 LOT 49
P/O MAP 33 LOT 54
P/O MAP 33 LOT 31-3
P/O MAP 33 LOT 31
M33
NOTE:
THIS MAP IS FOR ASSESSMENT PURPOSES ONLY AND IS NOT INTENDED FOR PROPERTY CONVEYANCE OR LEGAL DESCRIPTION.
TOWN OF OAKLAND
INCORPORATED
FEBRUARY 20
1873
MAINE
TOWN OF OAKLAND
6 CASCADE MILL ROAD
OAKLAND, ME 04963
MAP LEGEND
PARCEL NUMBER ..... 74
PARCEL DIMENSION ..... 161.21'
PARCEL AREA ..... 2.456 AC
MATCH LABEL ..... P/O MAP 10 LOT 22
SUBDIVISION LOT NUMBER ..... 14
BUILDING W/STREET NUMBER ...
ADJACENT MAP ..... M10
WATER LINE .....
EASEMENT LINE .....
PRIVATE RIGHT OF WAY .....
WETLAND EDGE .....
APRIL 1, 2019
200 100 0 200 400 600 FEET
SCALE 1 INCH = 200 FEET
MAINE STATE PLANE COORDINATE GRID; WEST ZONE; NAD 1983; US FEET
PROPERTY MAP
TOWN OF OAKLAND
KENNEBEC COUNTY, MAINE
34