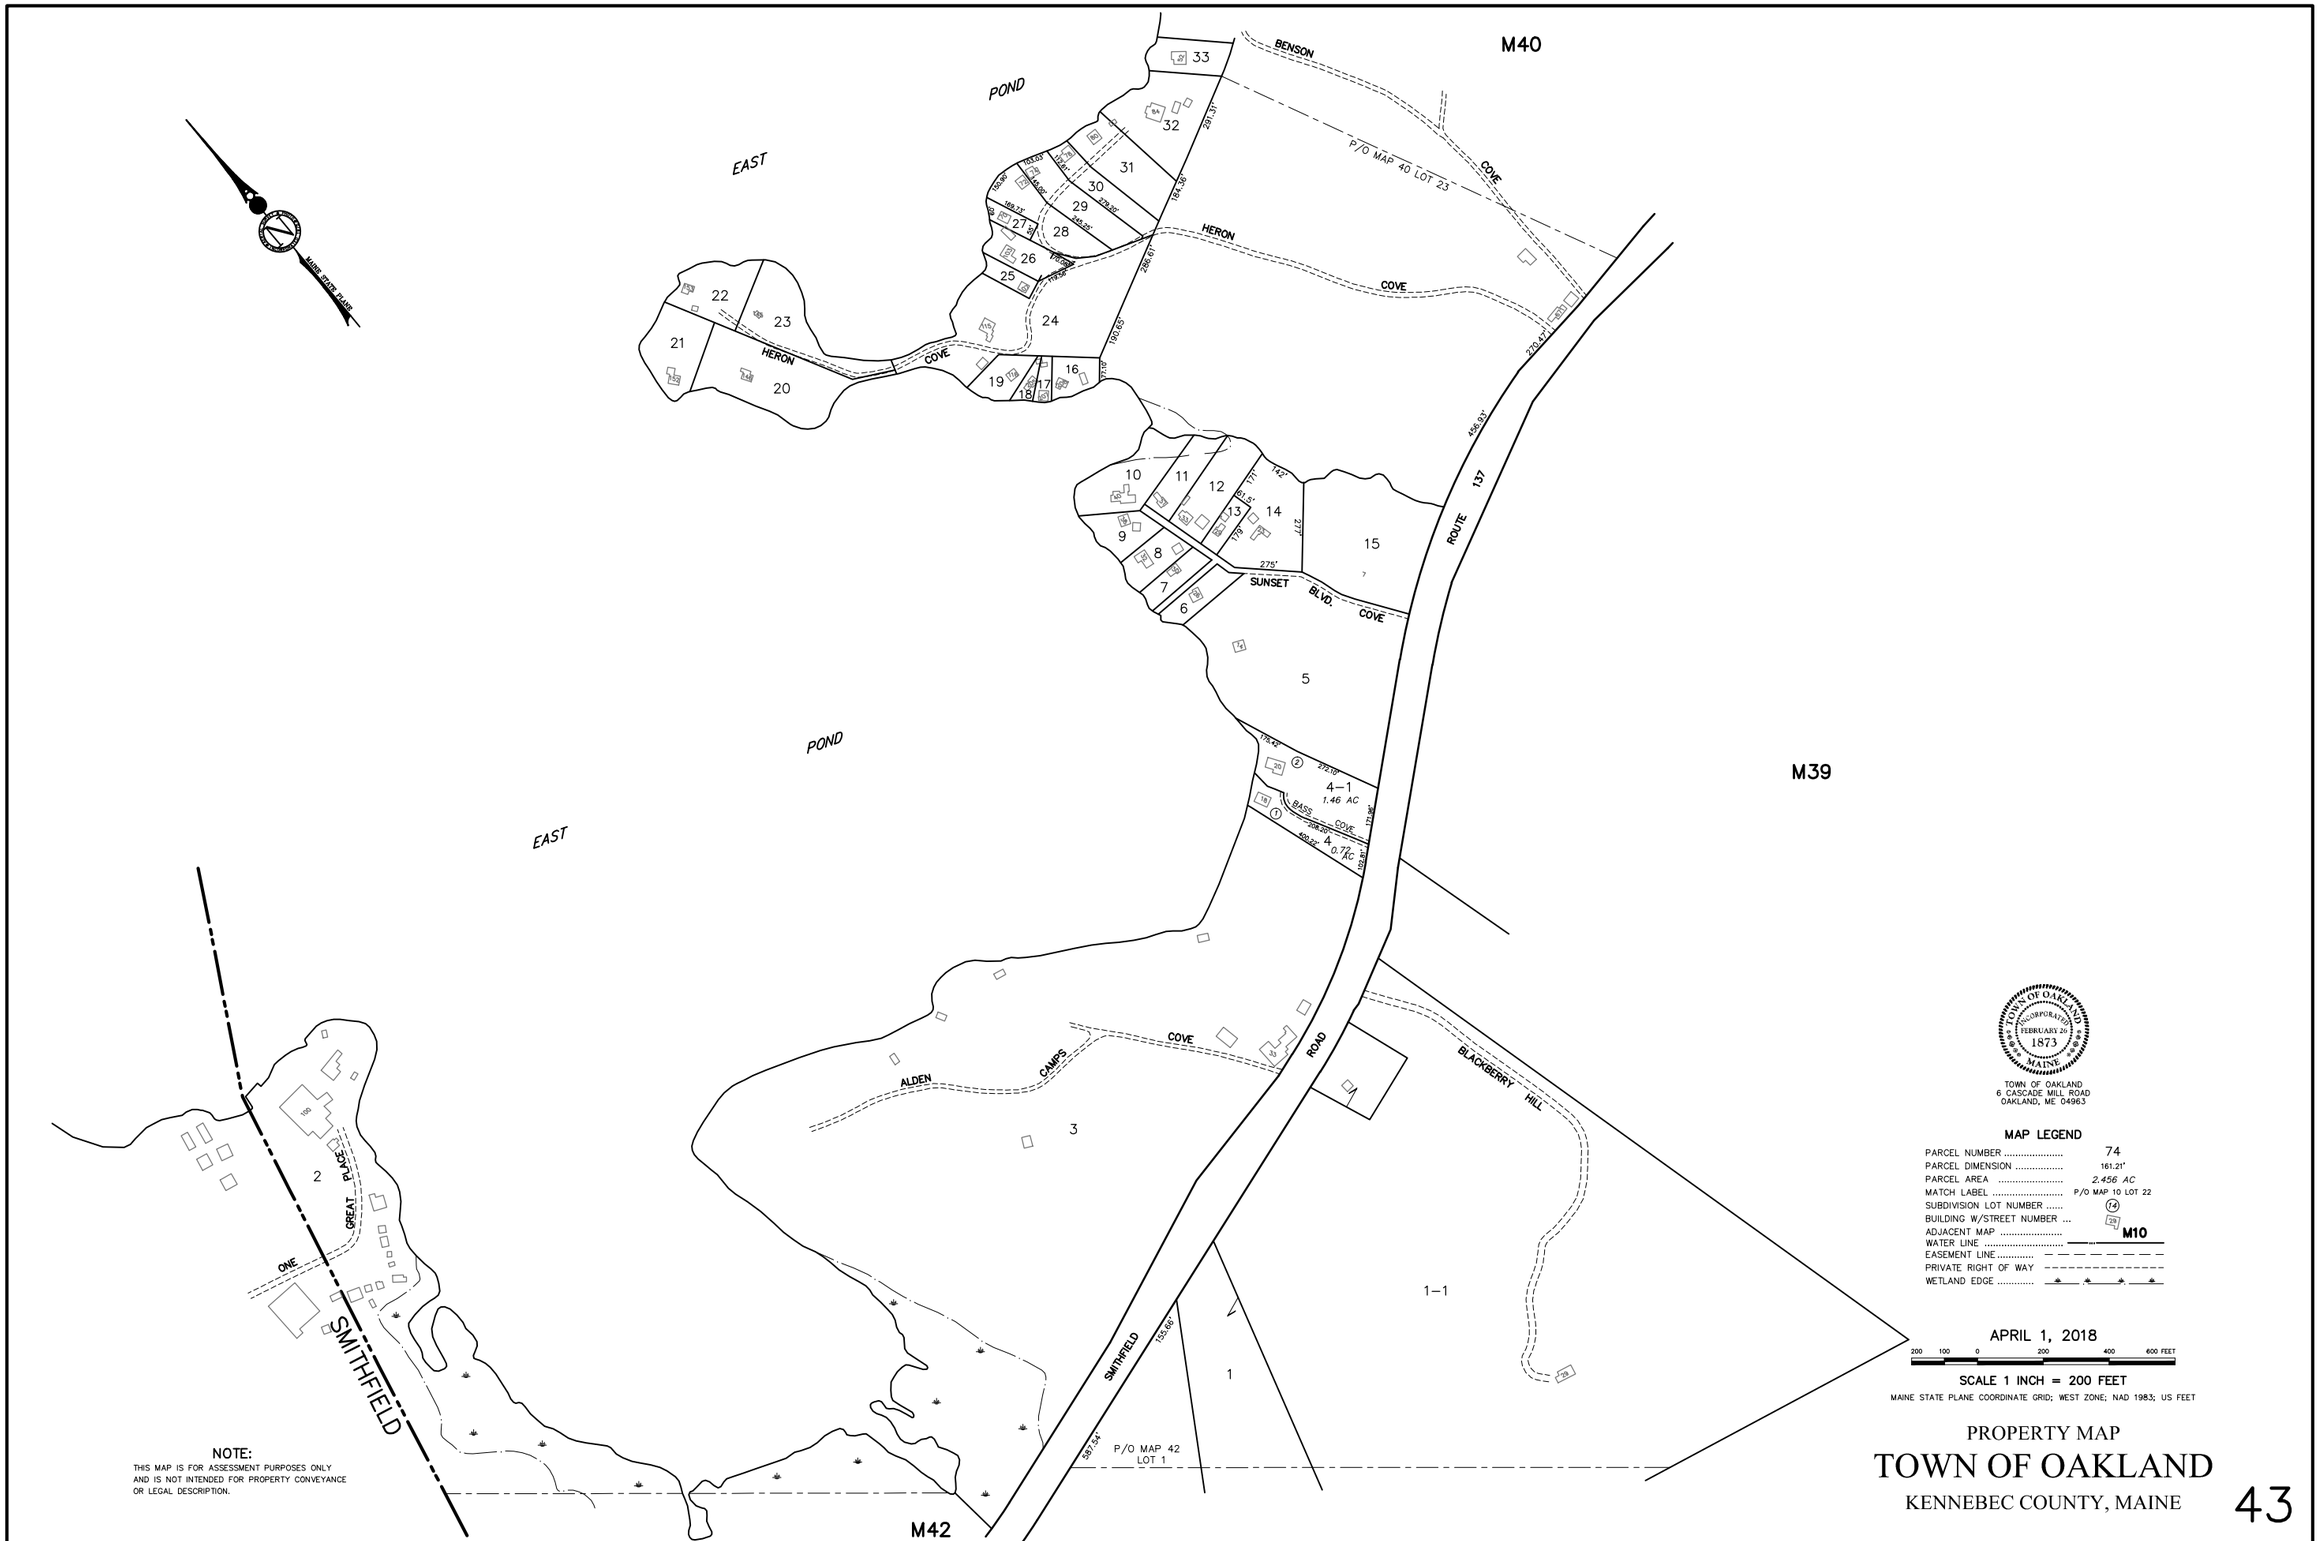
M40
M39
M42
EAST POND
EAST POND
BENSON COVE
P/O MAP 40 LOT 23
HERON COVE
HERON COVE
SUNSET BLVD. COVE
ROUTE 137
BASS COVE
ALDEN CAMPS COVE
BLACKBERRY HILL ROAD
SMITHFIELD ROAD
ONE GREAT PLACE
SMITHFIELD
P/O MAP 42 LOT 1
4-1
1.46 AC
4
0.72 AC
1-1
1
2
3
5
6
7
8
9
10
11
12
13
14
15
16
17
18
19
20
21
22
23
24
25
26
27
28
29
30
31
32
33
MAINE STATE PLANE
TOWN OF OAKLAND
6 CASCADE MILL ROAD
OAKLAND, ME 04963
MAP LEGEND
PARCEL NUMBER 74
PARCEL DIMENSION 161.21'
PARCEL AREA 2.456 AC
MATCH LABEL P/O MAP 10 LOT 22
SUBDIVISION LOT NUMBER 14
BUILDING W/STREET NUMBER 29
ADJACENT MAP M10
WATER LINE
EASEMENT LINE
PRIVATE RIGHT OF WAY
WETLAND EDGE
APRIL 1, 2018
SCALE 1 INCH = 200 FEET
MAINE STATE PLANE COORDINATE GRID; WEST ZONE; NAD 1983; US FEET
NOTE:
THIS MAP IS FOR ASSESSMENT PURPOSES ONLY AND IS NOT INTENDED FOR PROPERTY CONVEYANCE OR LEGAL DESCRIPTION.
PROPERTY MAP
TOWN OF OAKLAND
KENNEBEC COUNTY, MAINE
43