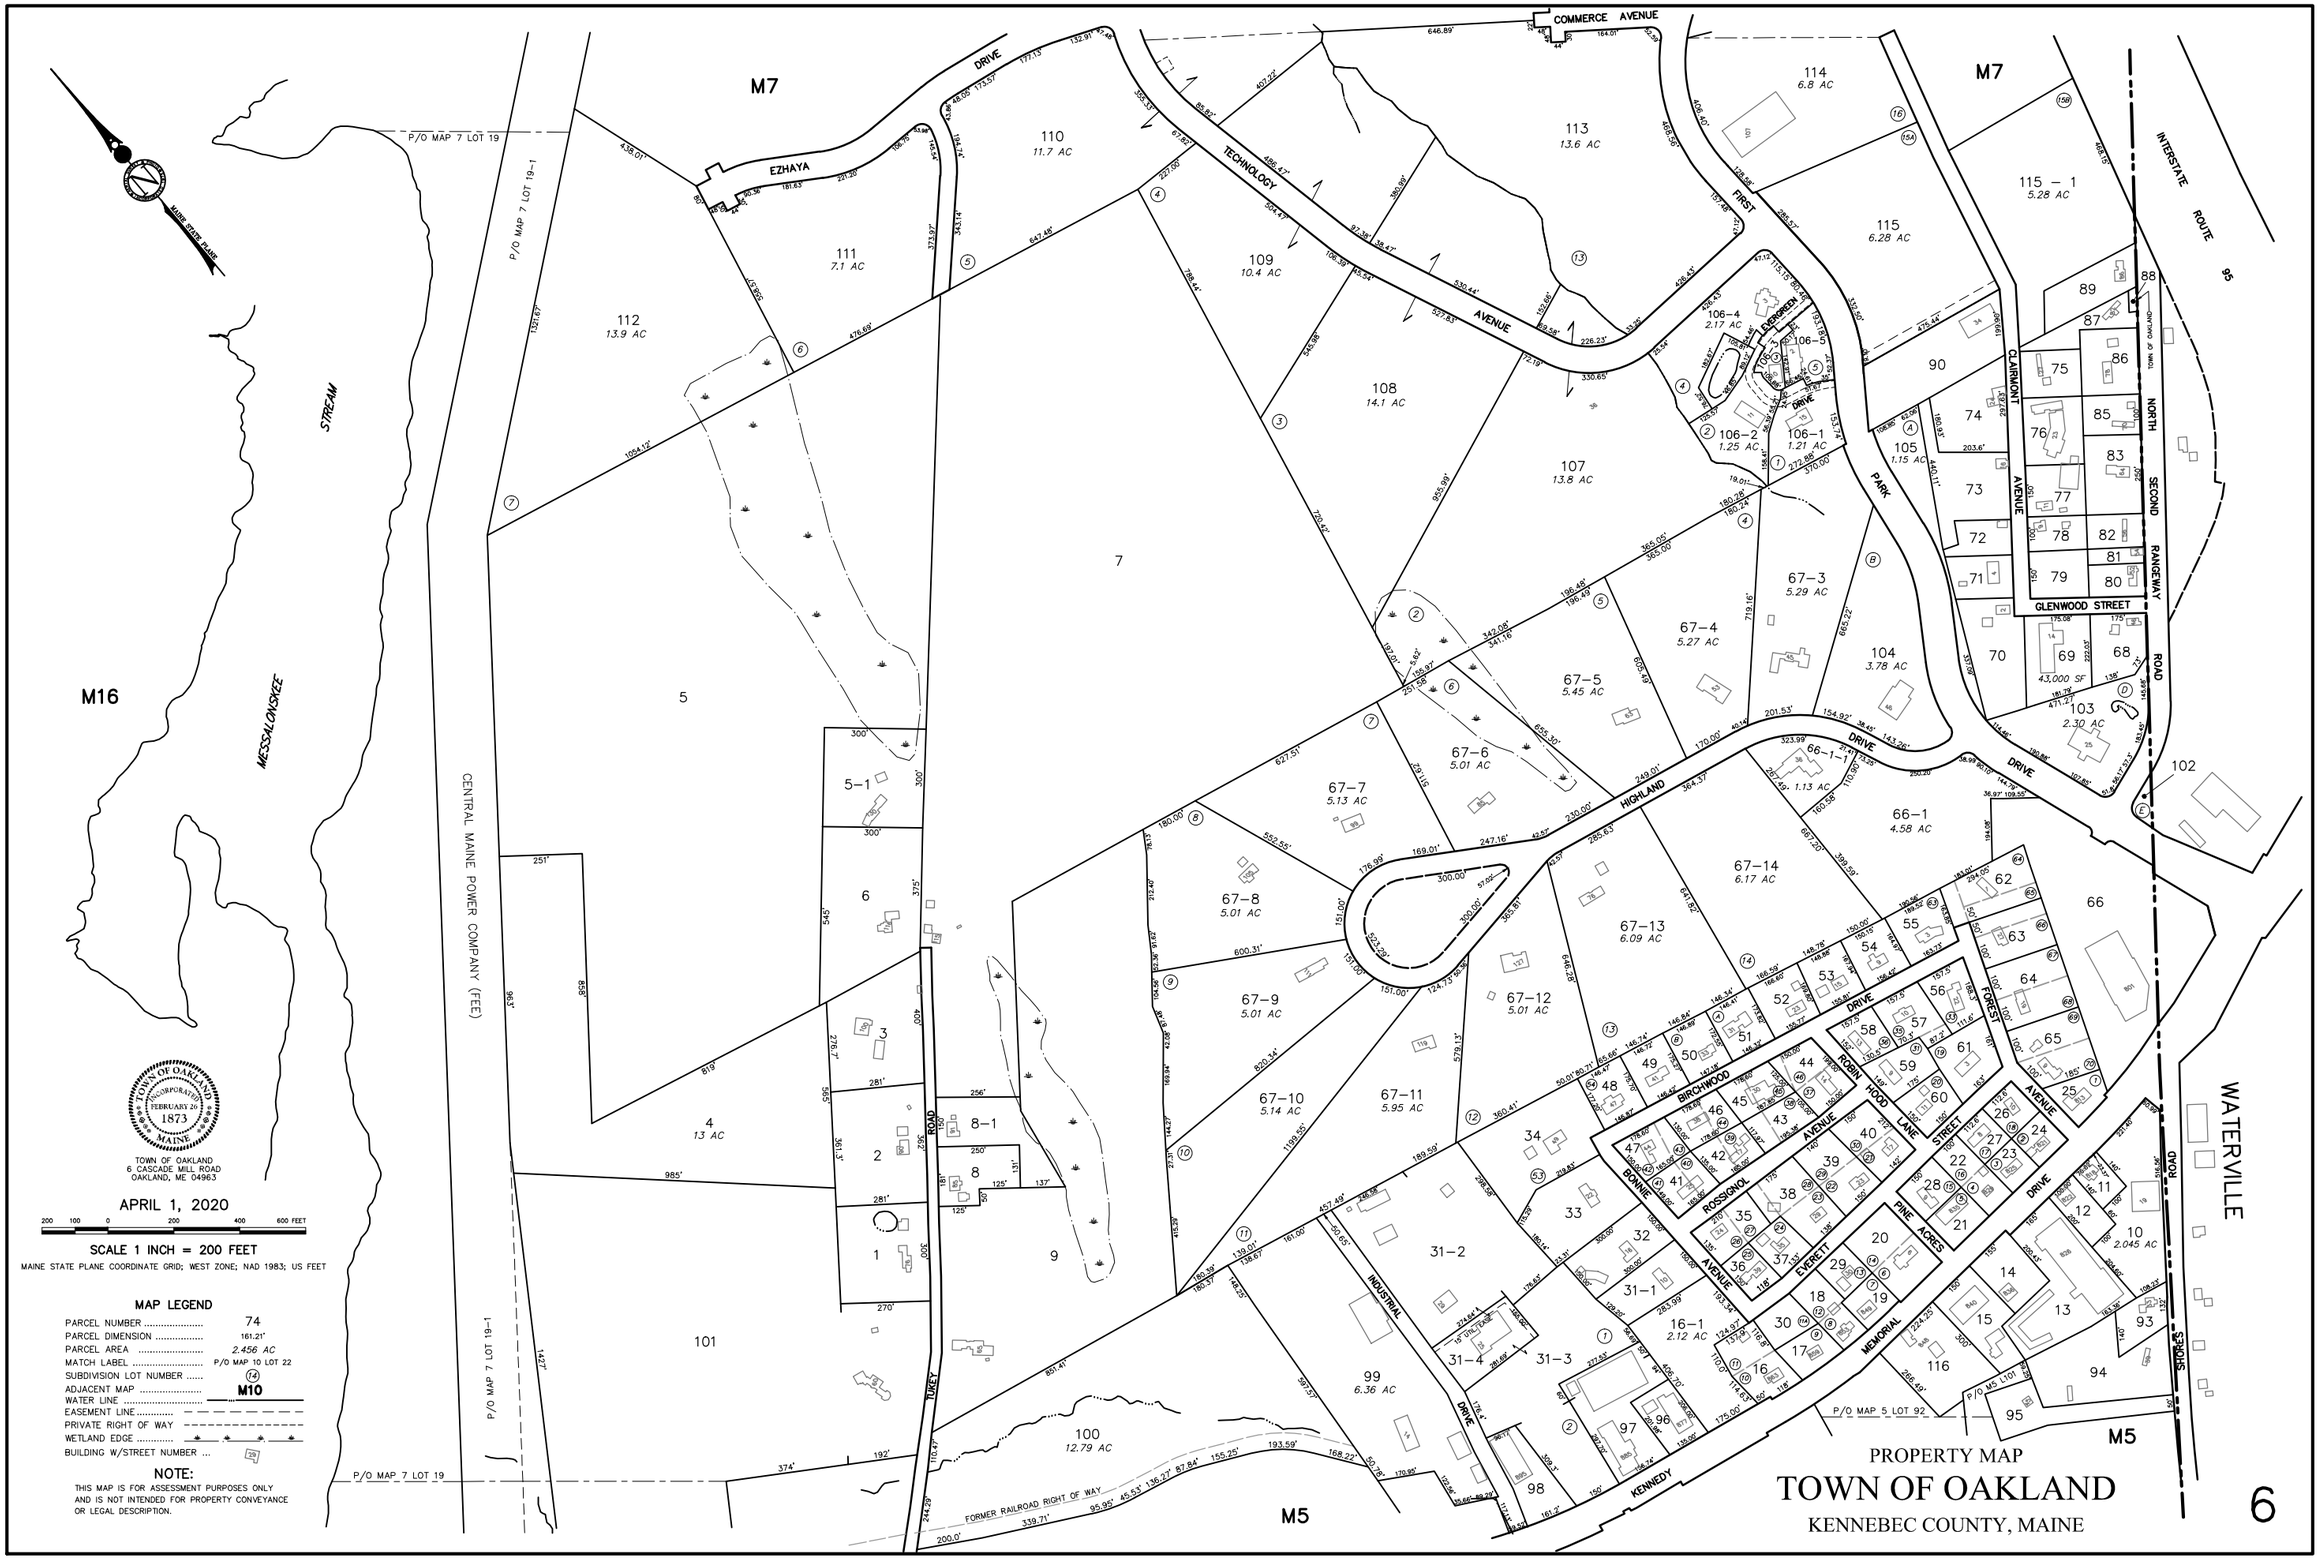

M7
M16
M5
COMMERCE AVENUE
EZHAYA DRIVE
TECHNOLOGY AVENUE
FIRST PARK DRIVE
CLAIRMONT AVENUE
GLENWOOD STREET
NORTH SECOND RANGEWAY ROAD
INTERSTATE ROUTE 95
WATERVILLE
HIGHLAND DRIVE
BIRCHWOOD DRIVE
ROBIN HOOD LANE
FOREST AVENUE
ROSSIGNOL AVENUE
BONNIE AVENUE
EVERETT AVENUE
PINE ACRES DRIVE
MEMORIAL DRIVE
KENNEDY DRIVE
INDUSTRIAL DRIVE
TUKEY ROAD
SHORES ROAD
CENTRAL MAINE POWER COMPANY (FEE)
MESSALONSKEE STREAM
FORMER RAILROAD RIGHT OF WAY
P/O MAP 7 LOT 19
P/O MAP 7 LOT 19-1
P/O MAP 5 LOT 92
P/O MAP 5 LOT 92
MAINE STATE PLANE
TOWN OF OAKLAND
6 CASCADE MILL ROAD
OAKLAND, ME 04963
APRIL 1, 2020
SCALE 1 INCH = 200 FEET
MAINE STATE PLANE COORDINATE GRID; WEST ZONE; NAD 1983; US FEET
MAP LEGEND
PARCEL NUMBER 74
PARCEL DIMENSION 161.21'
PARCEL AREA 2.456 AC
MATCH LABEL P/O MAP 10 LOT 22
SUBDIVISION LOT NUMBER 14
ADJACENT MAP M10
WATER LINE
EASEMENT LINE
PRIVATE RIGHT OF WAY
WETLAND EDGE
BUILDING W/STREET NUMBER 29
NOTE:
THIS MAP IS FOR ASSESSMENT PURPOSES ONLY AND IS NOT INTENDED FOR PROPERTY CONVEYANCE OR LEGAL DESCRIPTION.
PROPERTY MAP
TOWN OF OAKLAND
KENNEBEC COUNTY, MAINE
6