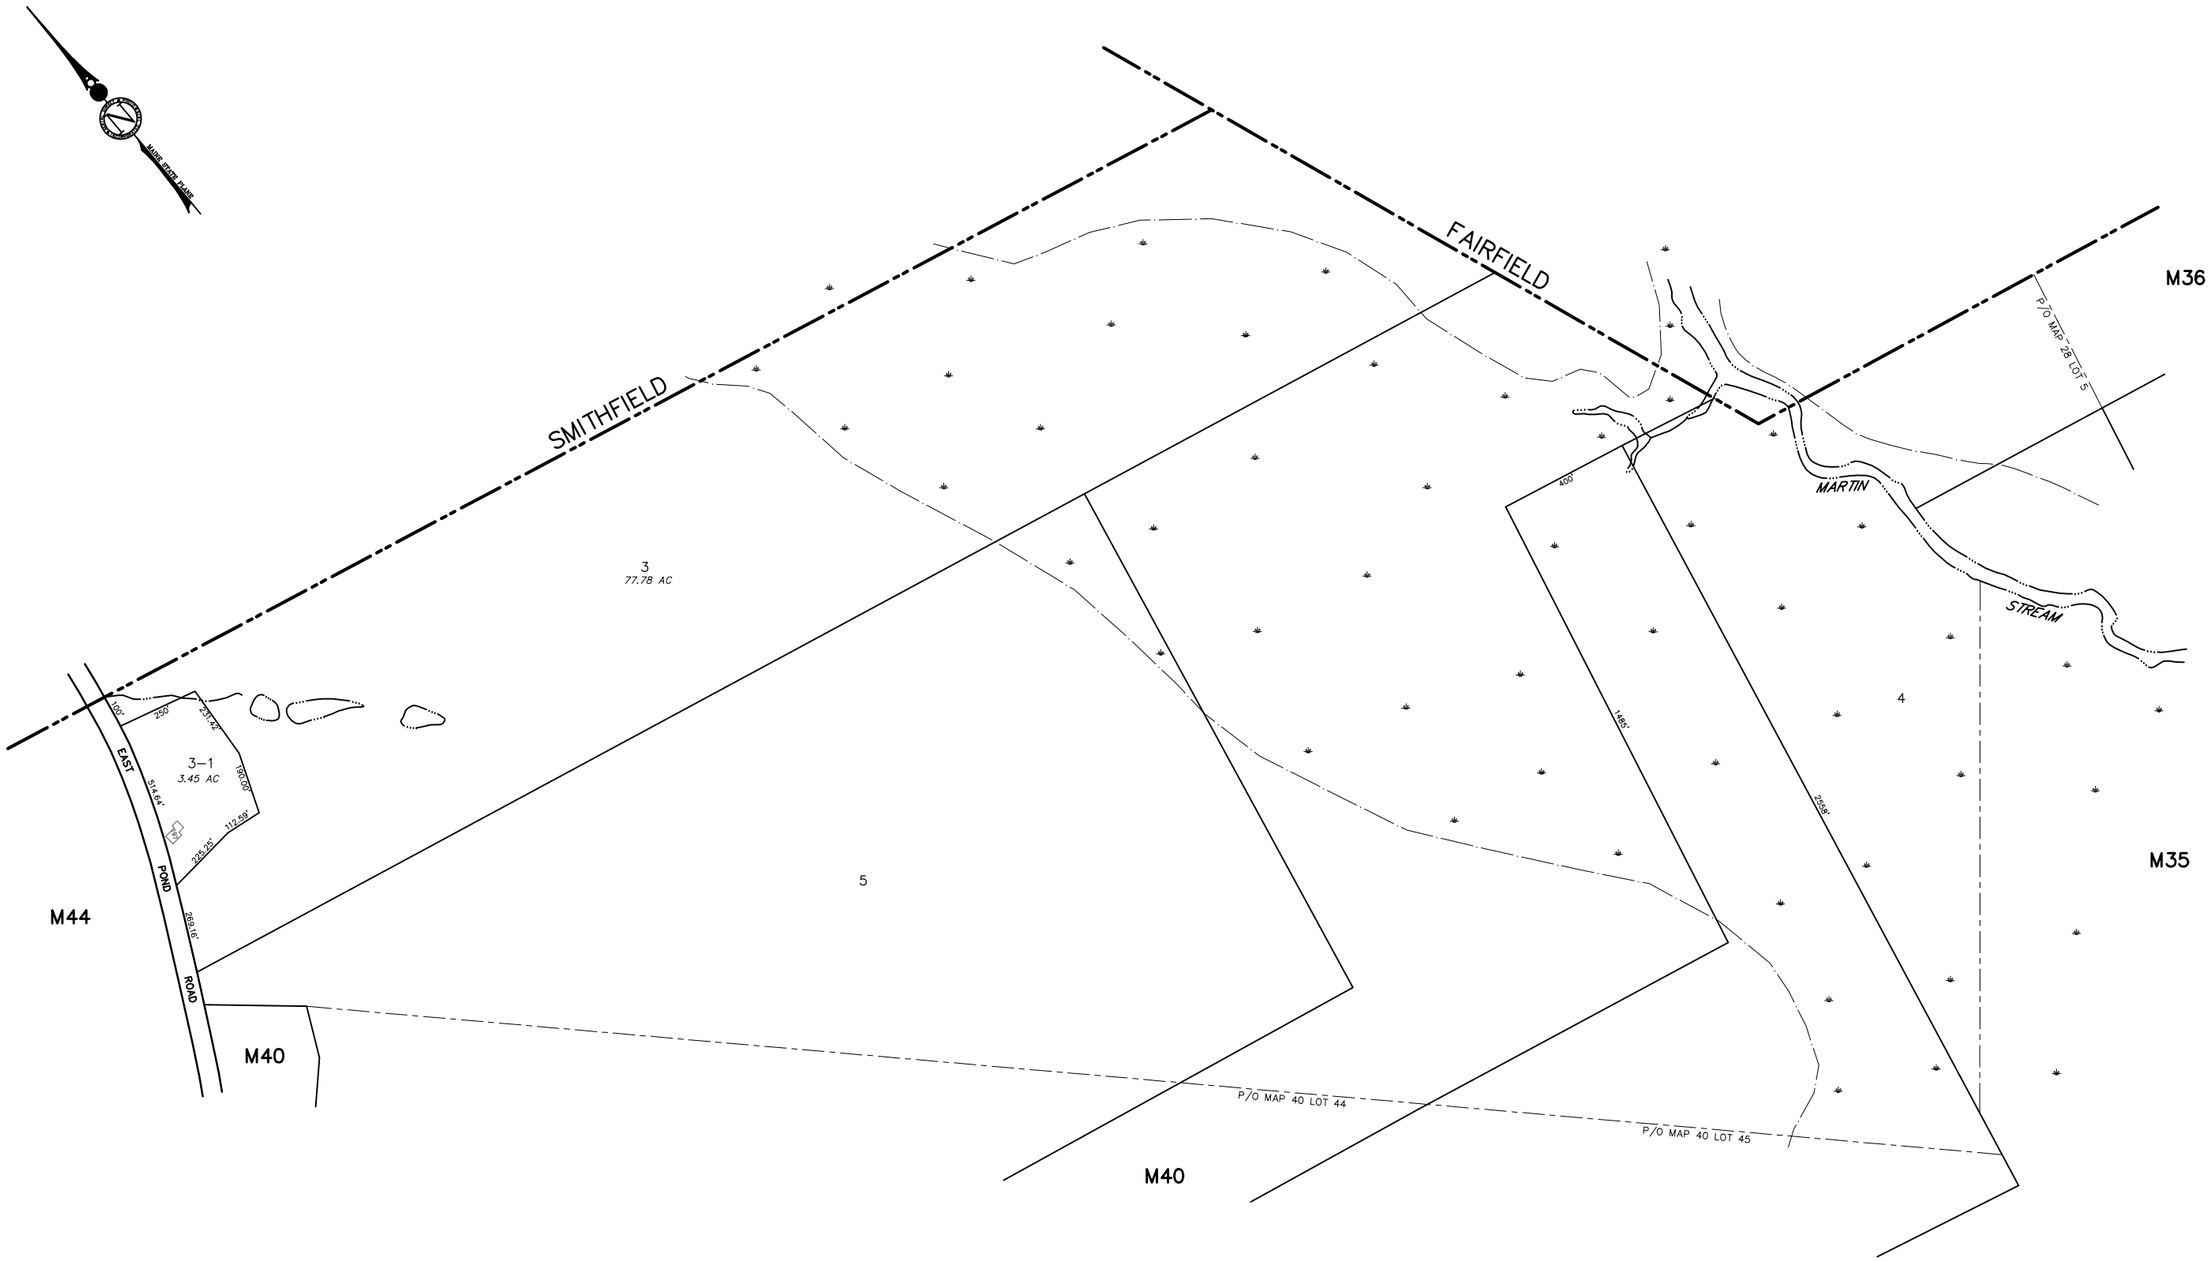


**NOTE:**
THIS MAP IS FOR ASSESSMENT PURPOSES ONLY AND IS NOT INTENDED FOR PROPERTY CONVEYANCE OR LEGAL DESCRIPTION.

TOWN OF OAKLAND
6 CASCADE MILL ROAD
OAKLAND, ME 04963

**MAP LEGEND**

| | |
|---|---|
| PARCEL NUMBER | 74 |
| PARCEL DIMENSION | 161.21' |
| PARCEL AREA | 2.456 AC |
| MATCH LABEL | P/O MAP 10 LOT 22 |
| SUBDIVISION LOT NUMBER | 14 |
| BUILDING W/STREET NUMBER | 25 |

| | |
|---|---|
| ADJACENT MAP | M10 |
| WATER LINE | |
| EASEMENT LINE | |
| PRIVATE RIGHT OF WAY | |
| WETLAND EDGE | |

APRIL 1, 2020

200 100 0 200 400 600 FEET

SCALE 1 INCH = 200 FEET

MAINE STATE PLANE COORDINATE GRID; WEST ZONE; NAD 1983; US FEET

PROPERTY MAP
# TOWN OF OAKLAND
KENNEBEC COUNTY, MAINE